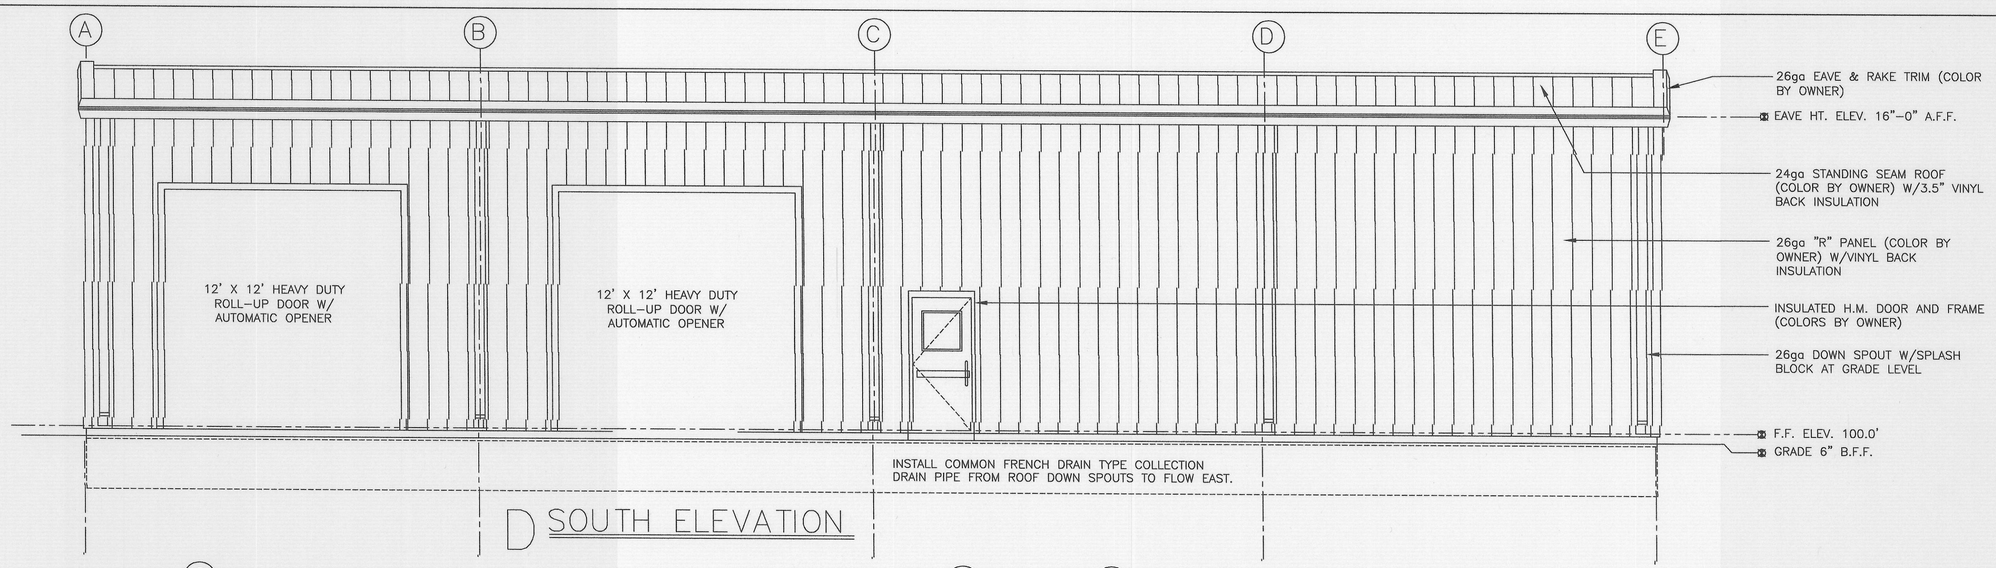

D SOUTH ELEVATION

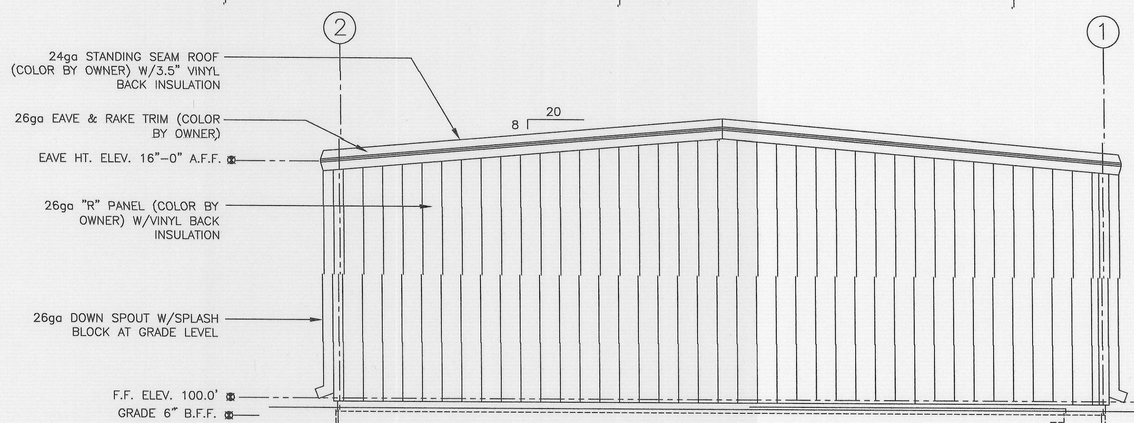

C EAST ELEVATION

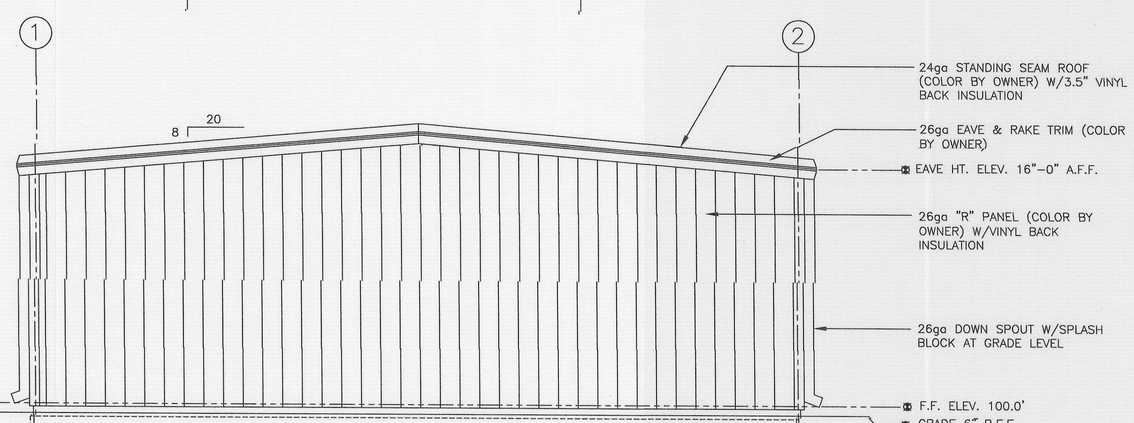

B WEST ELEVATION

0' 4' 8' 12'

SCALE: 1/4" = 1'

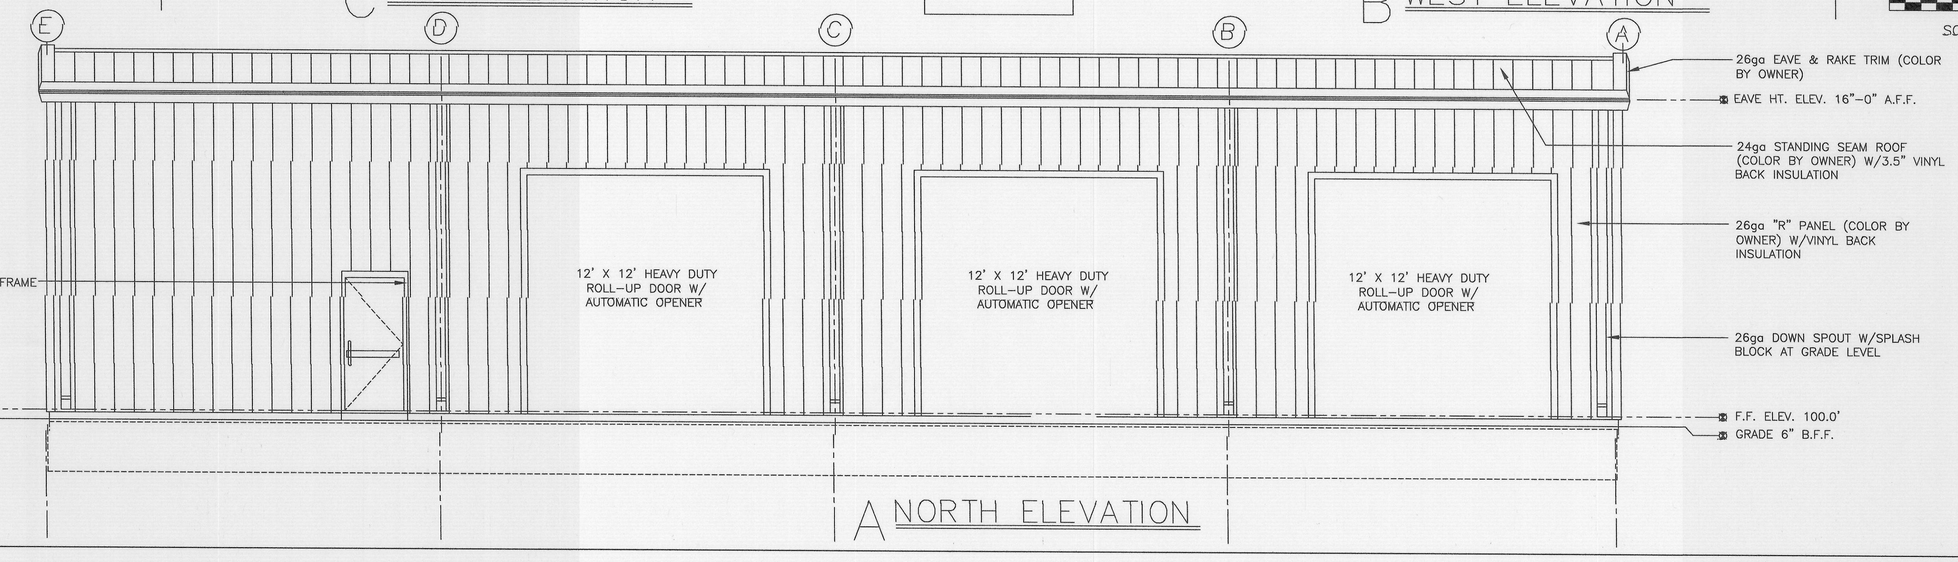

A NORTH ELEVATION

BEFORE YOU DIG..
CALL OKIE
1-800-522-6543

MONTY L. PROCTOR, P.E. #23098
Wagoner County Engineer
307 E. Cherokee Street
Wagoner, Oklahoma 74467
Wk 918.485.7979 Fax 918.485.7992

PROFESSIONAL ENGINEER MONTY L. PROCTOR 23098 OKLAHOMA

FLAT ROCK FIRE DEPARTMENT
STATION # 2 ADDITION

ELEVATIONS

DESIGNED BY: MLP
DRAWN BY: MARK
APPROVED BY MLP
DATE PREPARED: SEPT 16, 2013

LEGEND

○ = Cor. Fnd	BM = Benchmark	O = C of E Mon Fnd	BT = Telephone Pedestal
● = Cor. Set	EM = Electric Meter	E = Overhead Electric	FH = Fire Hydrant
□ = Original Stone Fnd	PP = Power Pole	W = Water Line	WM = Water Meter
△ = C of E Mon Fnd	GM = Gas Meter	G = Gas Line	LP = Light Pole
	TP = Telephone Pedestal	U = Underground Telephone	
	FH = Fire Hydrant	x = Fence	
	WM = Water Meter	= Lot And Block Line	
	LP = Light Pole	R/W = Right-of-Way	
		BE = Buried Electric	

NO.	REVISION	DATE	BY

2 OF 4
SHEET NO.