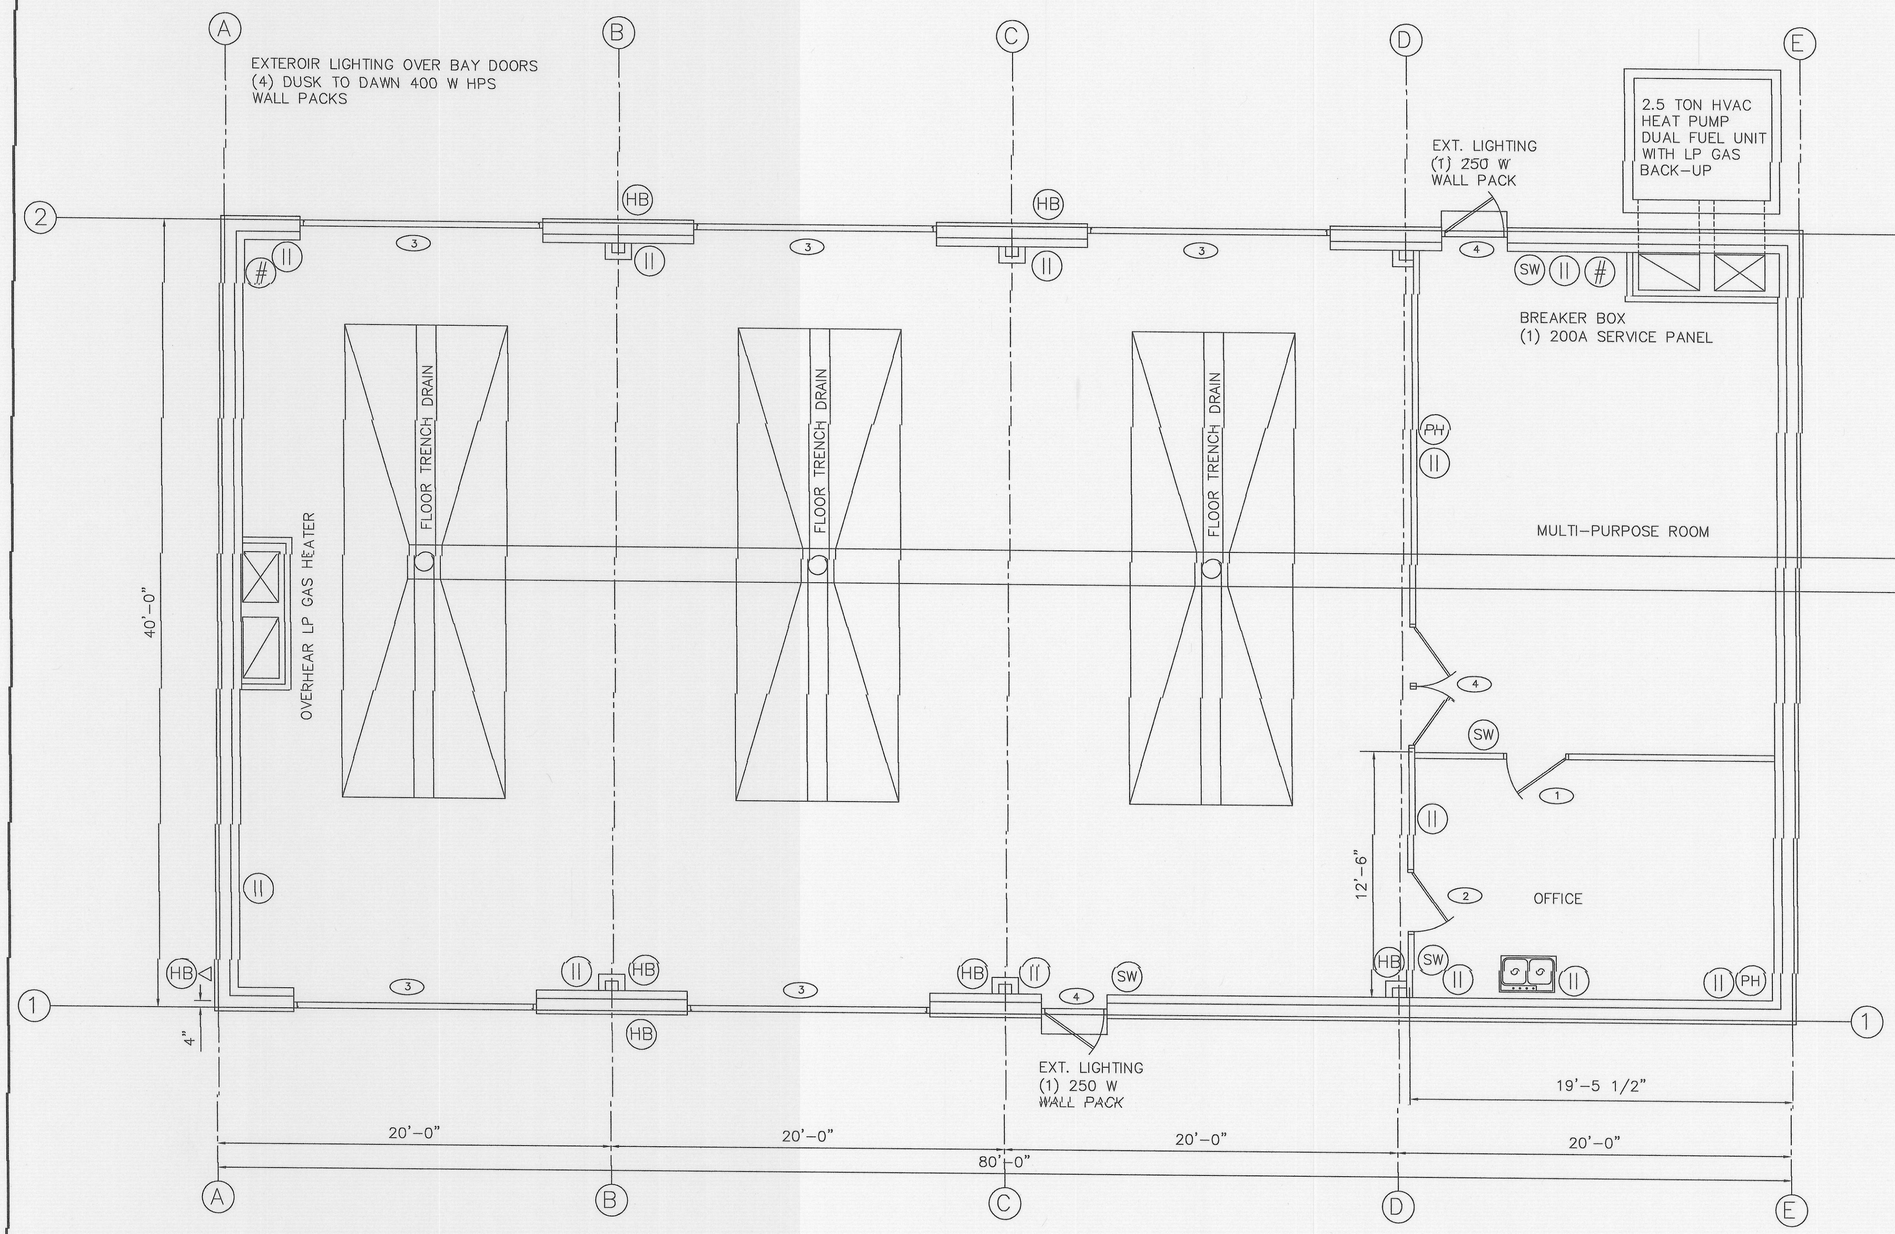

PLAN NOTES

1. ALL ROOM CEILING HT'S TO BE 9'-0" A.F.F. EXCEPT STORAGE #1 AND DRY STORAGE SHALL BE 8'-0" A.F.F.
2. ALL ROOMS TO HAVE 4" RUBBER BASE, COLOR BY OWNER.
3. ALL ROOMS, EXCEPT JAN. ROOM, TO HAVE 12"x12"x⅛" VCT FLOORING, SLIP RESISTANT AT KITCHEN, COLOR BY OWNER. JAN. ROOM TO BE SEALED CONCRETE.
4. ALL ROOMS TO HAVE LAY-IN CEILING WITH USG 24"x48"x⅝" 'F' FISSURED (SLT) CEILING PANELS W/ DXL GRID OR APPROVED EQUAL.
5. PAINT ALL ROOMS 3 COAT APPLICATION ~ 1st COAT PRIMER, 2nd COAT LATEX GLOSS, 3rd COAT SATIN (OR EGGSHELL) LATEX ; COLORS BY OWNER.
6. ALL HARDWARE AND FIXTURES SHALL MEET CODE AND 'ADA' STANDARDS AND REQUIREMENTS.
7. ALL SLOPE TO DRAIN AREAS SHALL BE ⅛"/FT. MAX. AS SHOWN ON THE PLANS

DOOR & WINDOW SYMBOL LEGEND

(1) = 3°x6⁸ W/ DR. CLOSER

(2) = 3°x6⁸ 45 MIN. F.R. W/DR. CLOSER

(3) = 12' X 12' HEAVY DUTY ROLL-UP DOOR W/ AUTOMATIC OPENER.

(4) = PR.3°x6⁸ W/DR. T'HOLD

WALL LEGEND

= 1 HR FIRE RATED WALL UL-465, 3⅝" 25ga. METAL STUDS @ 16"o.c. W/ ⅝"TYPE 'X' GYP. BD. EACH SIDE TO ROOF DECK AND SEAL.

= 6" 25ga. METAL STUDS @ 16"o.c. W/ ⅝" GYP. BD. EACH SIDE TO ROOF DECK ABOVE

= 3⅝" 25ga. METAL STUDS @ 16"o.c. W/ ⅝" GYP. BD. EACH SIDE TO 9'-0"A.F.F.

= 3⅝" 25ga. METAL STUDS @ 16"o.c. W/ ⅝" GYP. BD. INTERIOR SIDE TO 9'-0"A.F.F. WITH R11 BATT INSULATION. 6" 25ga. METAL STUDS @ 16"o.c. W/ ⅝" GYP. BD. INTERIOR SIDE TO 9'-0"A.F.F. WITH R19 BATT INSULATION AT END (EAST) WALL OF KITCHEN.

ROOM NAME — GREAT ROOM

DOOR SYMBOL — (1)

VERTICAL HT. ELEVATION MARK — 36.00' — ELEVATION HEIGHT / REFERENCE POINT

DETAIL REFERENCE — E / A-3.0 — DRAWING / SHEET NUMBER

SECTION REFERENCE — D / A-3.0 — DRAWING NOTATION / SHEET NUMBER / SECTION DIRECTION

ELEVATION REFERENCE — A/A-3.0 — SHEET NUMBER / DETAIL NUMBER

TELEPHONE CONNECTION — (PH) 110V ELECTRICAL RECEPTICAL (II)

WATER FAUCET HOSE BID CONNECTION — (HB) 220V ELECTRICAL RECEPTICAL (#)

LIGHT SWITCH — (SW)

A FLOOR PLAN

INTERIOR LIGHTING
OFFICE / MULTI-PURPOSE ROOM:
(10) 4' - 2 LIGHT
WRAP AROUND UNIT

TRUCK BAYS:
(12) 8' TANDEM T8 HO 120V

0' 4' 8' 12'
SCALE: 1/4" = 1'

BEFORE YOU DIG...
CALL OKIE
1-800-522-6543

MONTY L. PROCTOR, P.E. #23098
Wagoner County Engineer
307 E. Cherokee Street
Wagoner, Oklahoma 74467
Wk 918.485.7979 Fax 918.485.7992

LICENSED PROFESSIONAL ENGINEER MONTY L. PROCTOR #23098 OKLAHOMA

FLAT ROCK FIRE DEPARTMENT
STATION #2 ADDITION

FLOOR PLAN

DESIGNED BY: MLP
DRAWN BY: MARK
APPROVED BY: MLP
DATE PREPARED: SEPT 16, 2013

LEGEND

BM = Benchmark
EM = Electric Meter
PP = Power Pole
GM = Gas Meter
TP = Telephone Pedestal
FH = Fire Hydrant
WM = Water Meter
LP = Light Pole

○ = Cor. Fnd
● = Cor. Set
□ = Original Stone Fnd
△ = C of E Mon Fnd
~ E ~ = Overhead Electric
~ W ~ = Water Line
~ G ~ = Gas Line
~ BT ~ = Underground Telephone
~ x ~ = Fence
~ - - ~ = Lot and Block Line
~ R/W ~ = Right-of-Way
~ BE ~ = Buried Electric

NO.	REVISION	DATE	BY

3 OF 4
SHEET NO.