


B FOOTING AND WALL SECTION

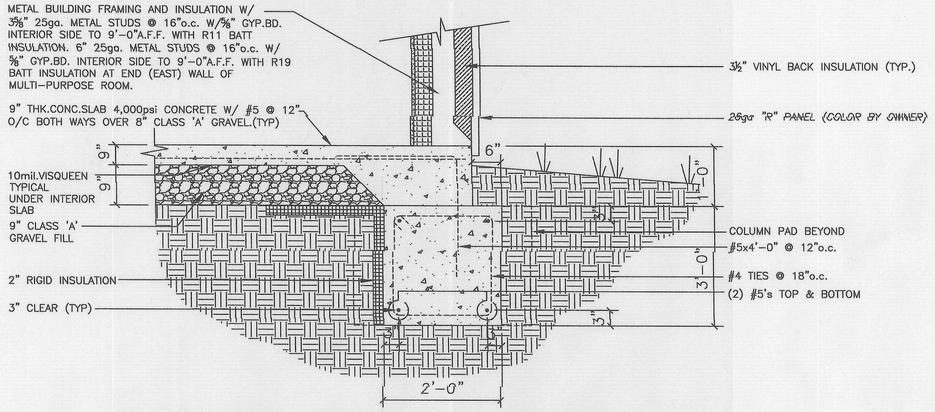


C FOUNDATION DETAIL

PRE MANUFACTURED STEEL BUILDING COMPONENTS AND CONFIGURATION ARE SHOWN FOR INFORMATIONAL PURPOSES ONLY. PRE MANUFACTURED STEEL BUILDING COMPONENTS AND CONFIGURATION SHALL BE IN ACCORDANCE WITH APPLICABLE CODES AND ORDINANCES AND DESIGNED BY A LICENSED ENGINEER REGISTERED IN THE STATE OF OKLAHOMA.

0' 4' 8' 12'

SCALE: 1/4" = 1'

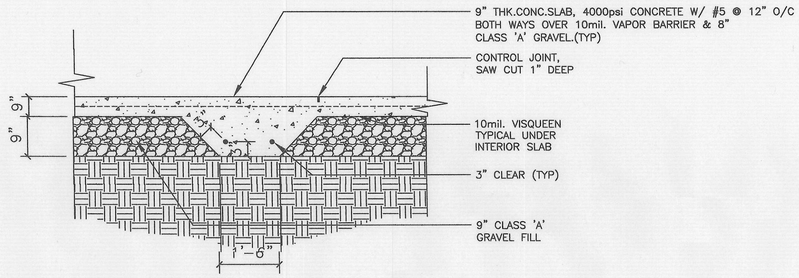


A FOUNDATION PLAN

BEFORE YOU DIG.. CALL OKIE 1-800-522-6543


MONTY L. PROCTOR, P.E. #23098
Wagoner County Engineer
307 E. Cherokee Street
Wagoner, Oklahoma 74467
Wk 918.485.7979 Fax 918.485.7992


LICENSED PROFESSIONAL ENGINEER MONTY L. PROCTOR 23098 OKLAHOMA 04/24/2014

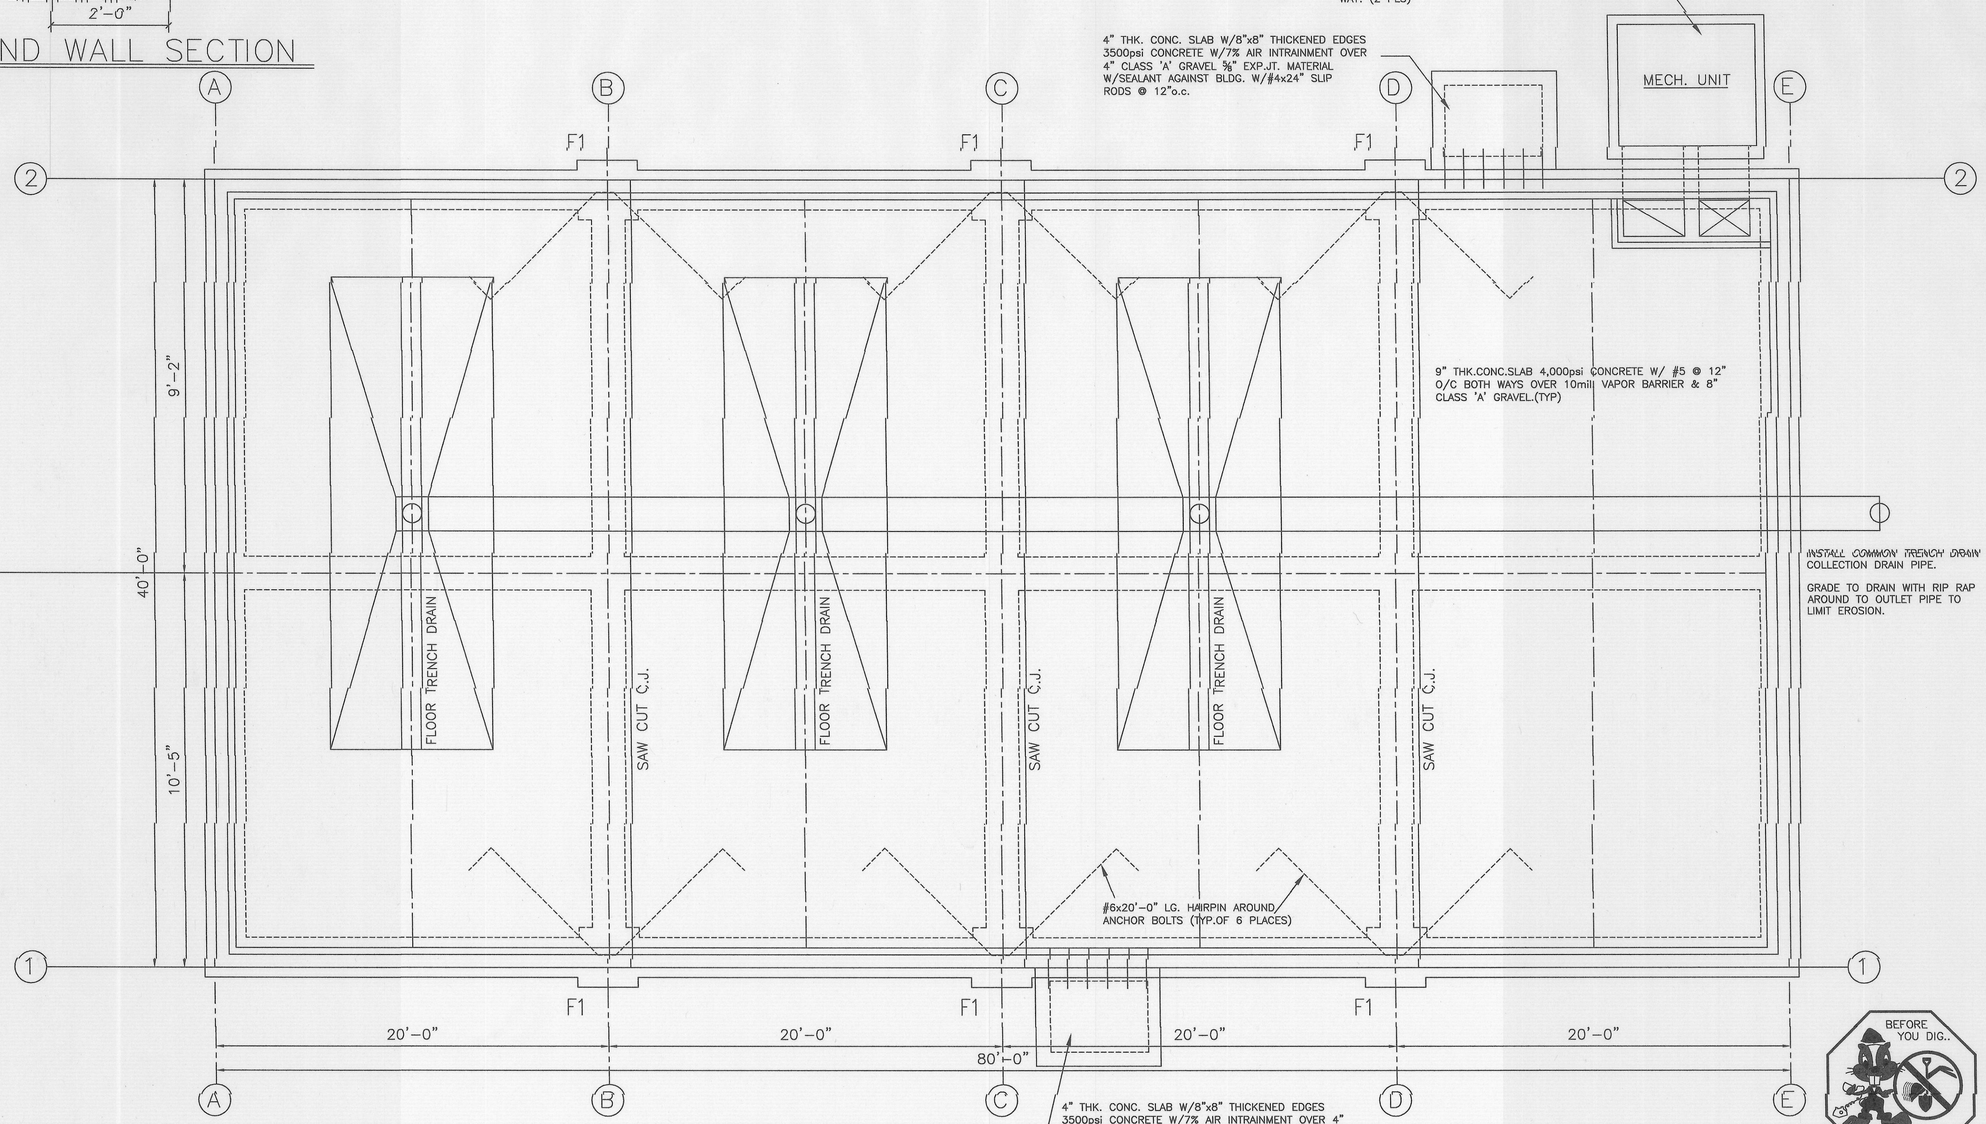FLAT ROCK FIRE DEPARTMENT
SENIOR CITIZEN CENTER

FOUNDATION PLAN

DESIGNED BY: MLP
APPROVED BY MLP
DRAWN BY: MARK
DATE PREPARED: SEPT. 16, 2013

LEGEND

○ = Cor. Fnd
● = Cor. Set
□ = Original Stone Fnd
△ = C of E Mon Fnd
— E — = Overhead Electric
— W — = Water Line
— G — = Gas Line
— BT — = Underground Telephone
— x — = Fence
— - - — = Lot 5nd Block Line
— R/W — = Right-of-Way
— BE — = Buried Electric
BM = Benchmark
EM = Electric Meter
PP = Power Pole
GM = Gas Meter
TP = Telephone Pedestal
FH = Fire Hydrant
WM = Water Meter
LP = Light Pole

| NO. | REVISION | DATE | BY |
|---|---|---|---|

1 OF 4
SHEET NO.