FILED
STATE OF OKLAHOMA
COUNTY OF BRYAN
1997 NOV -2 PM 1:03
CO. CLERK
BY _____ DEPUTY

COLBERT ANNEX SURVEY
A PART OF SEC. 18 T8S R8E
BRYAN CO. OKLAHOMA, I.B.M.

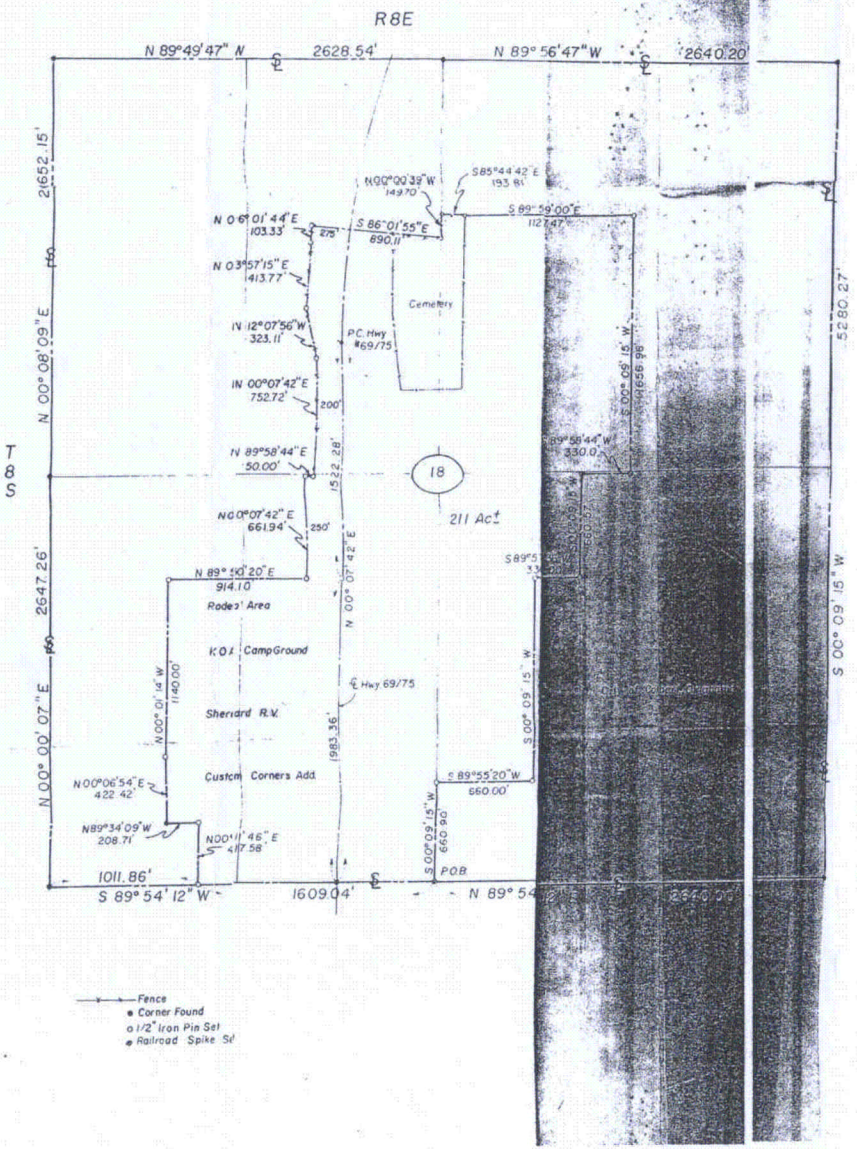

Fence
● Corner Found
○ 1/2" Iron Pin Set
● Railroad Spike Set

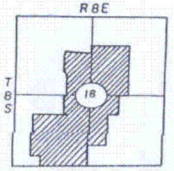

VICINITY MAP
N.T.S.

SURVEYOR'S CERTIFICATE:

A PART OF SECTION 18, TOWNSHIP 8 SOUTH, RANGE 8 EAST of the Indian Base & Meridian, Bryan County, Oklahoma, described as:
BEGINNING at the SE corner of the SW/4 of said Sec. 18 for a true POINT OF BEGINNING;
THENCE S 89° 54' 12" W a distance of 1609.04 feet;
THENCE N 0° 11' 46" E a distance of 417.58 feet;
THENCE N 89° 34' 09" W a distance of 208.71 feet;
THENCE N 0° 06' 54" E a distance of 422.42 feet;
THENCE N 0° 01' 14" W a distance of 1140.00 feet;
THENCE N 89° 50' 20" E a distance of 914.10 feet
THENCE N 0° 07' 42" E a distance of 661.94 feet; THENCE N 89° 58' 44" E a distance of 5
THENCE N 0° 07' 42" E a distance of 752.72 feet; THENCE N 12° 07' 56" W a distance of 3
THENCE N 03° 57' 15" E a distance of 413.77 feet;
THENCE N 06° 01' 44" E a distance of 103.33 feet;
THENCE S 86° 01' 55" E a distance of 890.11 feet;
THENCE N 0° 00' 39" W a distance of 149.70 feet;
THENCE S 85° 44' 42" E a distance of 193.81 feet;
THENCE S 89° 59' 00" E a distance of 1127.47 feet;
THENCE S 0° 09' 15" W a distance of 1656.96 feet;
THENCE S 89° 58' 44" W a distance of 330.0 feet;
THENCE S 0° 09' 15" W a distance of 660.57 feet;
THENCE S 89° 57' 36" W a distance of 330.0 feet;
THENCE S 0° 09' 15" W a distance of 1321.37 feet;
THENCE S 89° 55' 20" W a distance of 660.0 feet;
THENCE S 0° 09' 15" W a distance of 660.90 feet to the POINT OF BEGINNING

FORREST M. KEENE, RLS No 1207

1 REVISED 3/05/87 to West of Hwy 69/75 ROW

SURVEY FOR
CITY OF COLBERT, OKLAHOMA

KEENE ENGINEERING-SURVEYING, INC
1005 1/2 WEST MAIN, DURANT, OK. 74701 PH.(405)924-04

SCALE: 1"=500'	PROJECT NO: 3864IC-1063	FIELD BOOK: 99
DRAWN: 10-22-86 / LH	SURVEY: 10-86/08	
APPROVED BY: FMK		

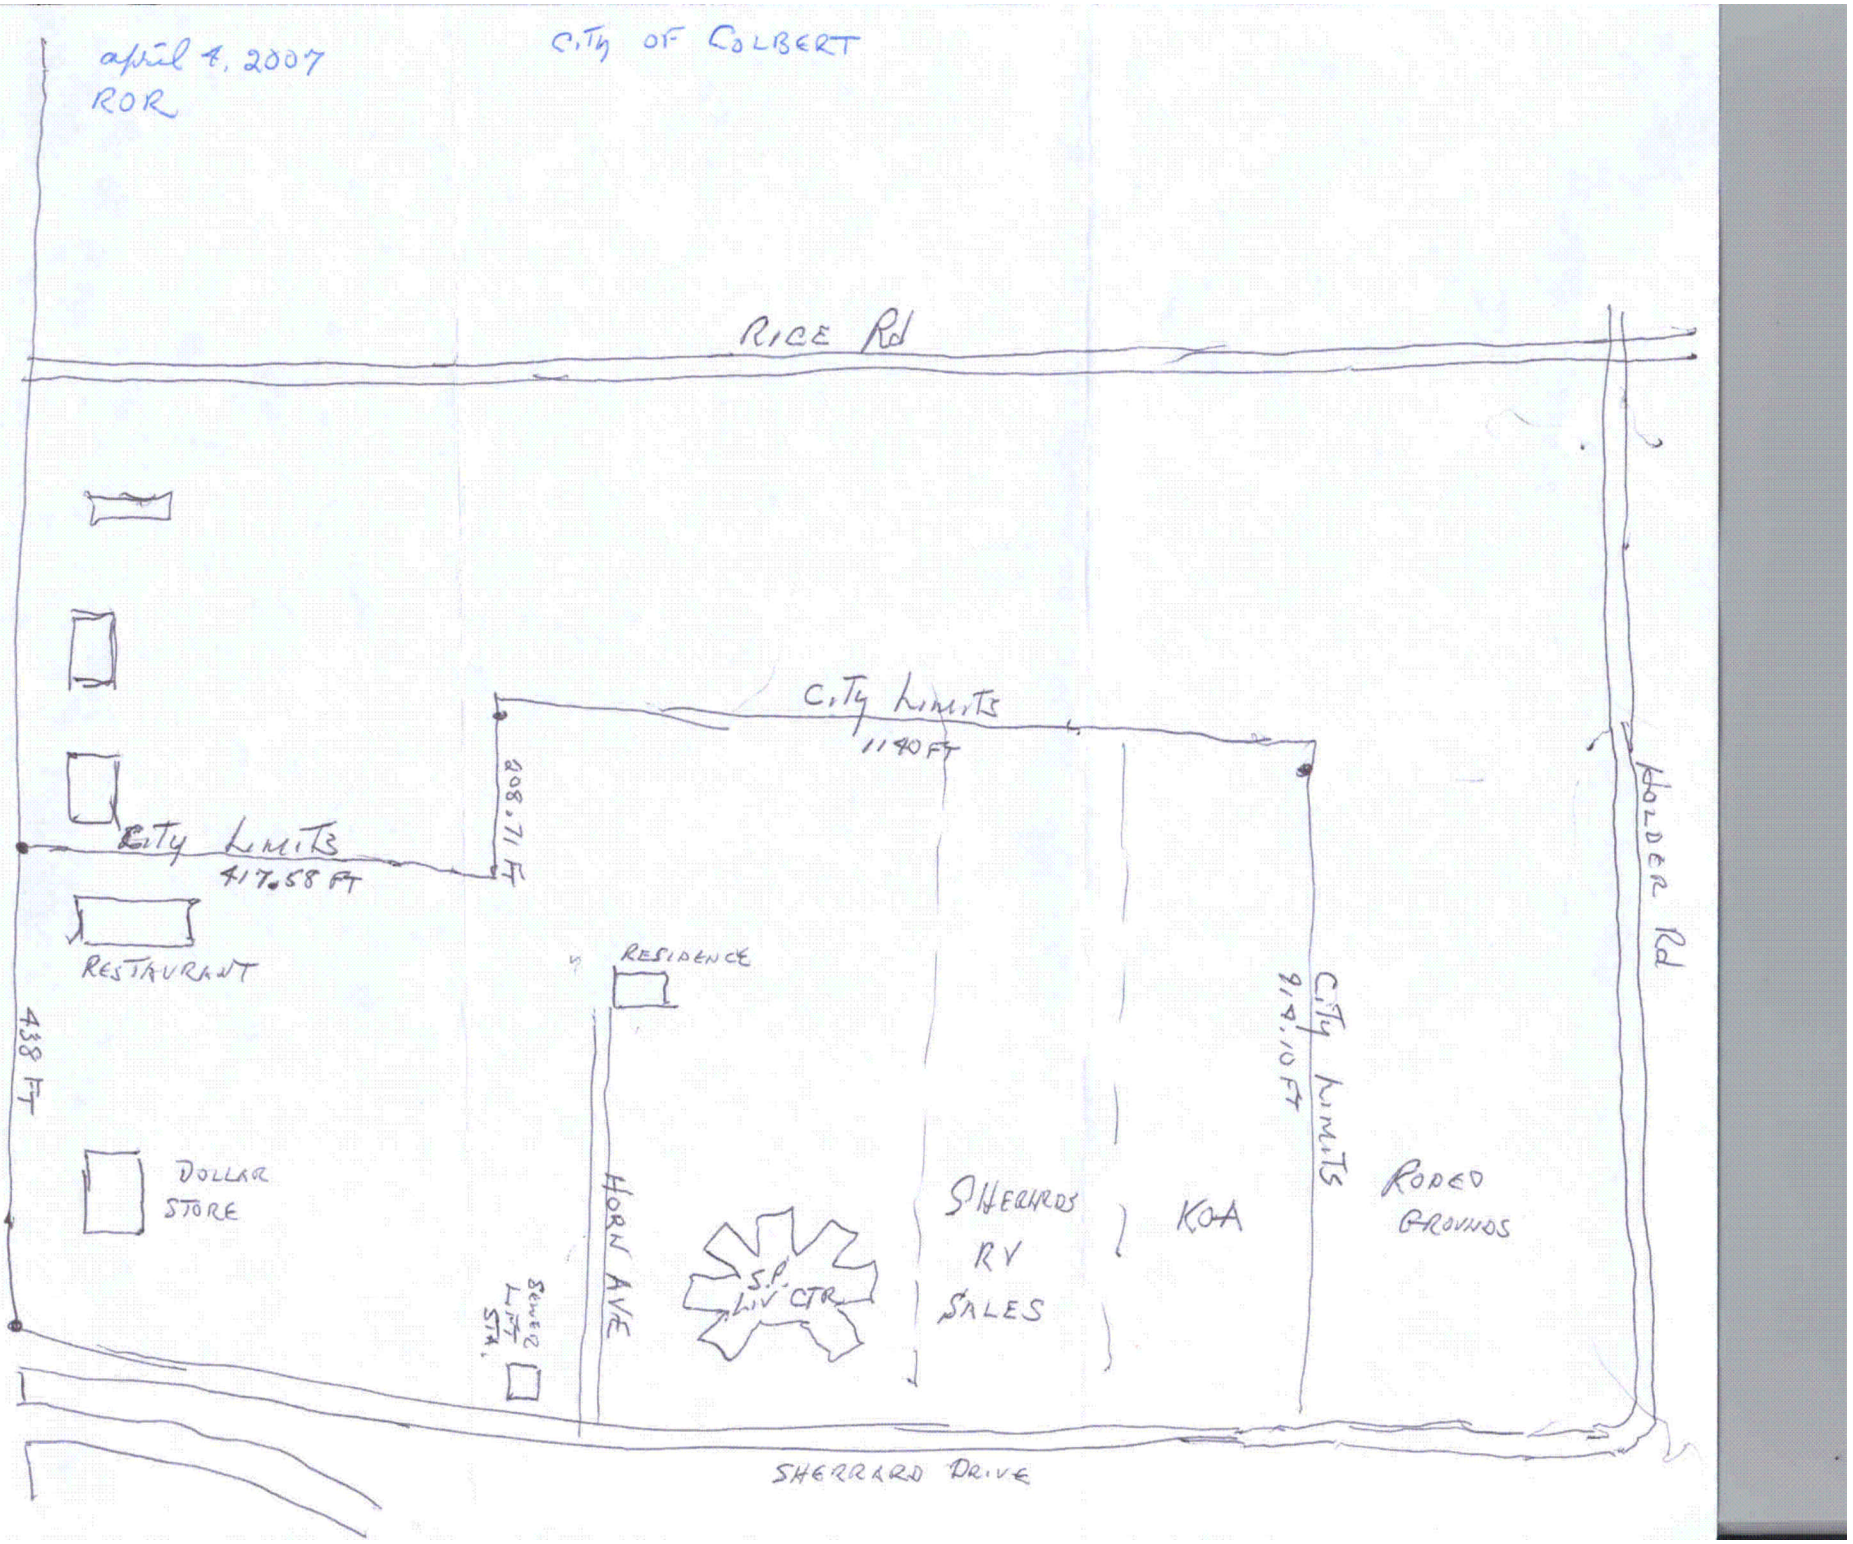
april 4, 2007
ROR
CITY OF COLBERT
RICE Rd
HOLDER Rd
CITY LIMITS
1140 FT
808.71 FT
CITY LIMITS
417.58 FT
RESTAURANT
RESIDENCE
438 FT
CITY LIMITS
814.10 FT
DOLLAR STORE
HORN AVE
S.P. LIV. CTR.
SHERRARD RV SALES
KOA
RODEO GROUNDS
SEWER LIFT STA.
SHERRARD DRIVE