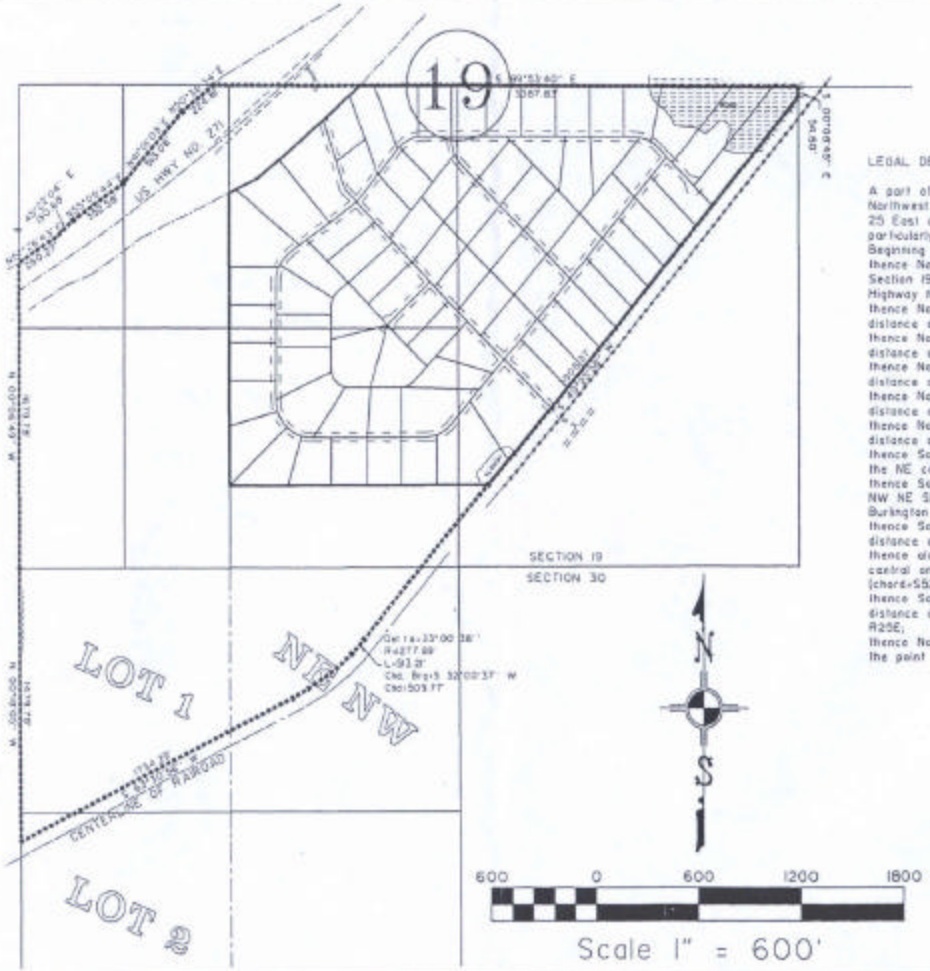

LEGAL DESCRIPTION FOR ANNEXATION:

A part of the South half of Section 19, and a part of the Northeast Quarter of the Northwest Quarter and a part of Lots 1 and of Section 30, Township 6 North, Range 25 East of the Indian Base and Meridian, Leflore County, Oklahoma, more particularly described as follows:
Beginning at the SW corner of said Section 19;
thence North 00 degrees 06 minutes 49 seconds West along the West line of said Section 19 a distance of 1679.78 feet to a point on the Northerly right of way of US Highway No. 271;
thence North 57 degrees 26 minutes 43 seconds East along said right of way a distance of 260.27 feet;
thence North 45 degrees 22 minutes 04 seconds East along said right of way a distance of 130.68 feet;
thence North 55 degrees 05 minutes 44 seconds East along said right of way a distance of 352.58 feet;
thence North 41 degrees 01 minutes 03 seconds East along said right of way a distance of 513.08 feet;
thence North 50 degrees 36 minutes 34 seconds East along said right of way a distance of 224.81 feet to a point on the North line of the S/2 of said Section 19;
thence South 89 degrees 53 minutes 40 seconds East a distance of 3387.83 feet to the NE corner of the NW NE SE of said Section 19;
thence South 00 degrees 08 minutes 45 seconds East along the East line of said NW NE SE a distance of 54.60 feet to a point on the Northerly right of way of the Burlington Northern Railroad;
thence South 40 degrees 25 minutes 58 seconds West along said right of way a distance of 3908.37 feet;
thence along said right of way on a 1277.89-foot radius curve to the right, through a central angle of 23 degrees 00 minutes 38 seconds, a distance of 513.21 feet (chord=S52°00'37"W, 509.77');
thence South 63 degrees 30 minutes 56 seconds West along said right of way a distance of 1734.29 feet to a point on the West line of Lot 2 of Section 30, T6N, R25E;
thence North 00 degrees 18 minutes 05 seconds West a distance of 1479.78 feet to the point of beginning.

CITY OF WISTER
ANNEXATION MAP

PART OF S/2 OF SEC. 19 & PART OF THE NE NW & PART OF LOTS 1 & 2 OF SECTION 30, T6N R25E
LEFLORE COUNTY, OKLAHOMA

McClain Surveying Company
P.O. Box 301 Poteau, OK 74953
(918) 647-2716 FAX: (918) 647-8175
REGISTERED LAND SURVEYORS, OKLAHOMA & ARKANSAS
OKLA. CERTIFICATE OF AUTHORIZATION #2336 Expires 8/30/05

DRAWN BY: KWM
SHEET 1 OF 1
SCALE 1" = 600'
JOB#: 8283
DRAWING NAME: WIST8283

NO.	REVISION	DATE	BY