Indexed

BOOK 392 PAGE 508

SHERIDAN ENGINEERING COMPANY

ROUTE 2 - BOX 40
HASKELL, OKLA. 74436

TELEPHONE
918-482-3417

STATE OF OKLAHOMA)ss
COUNTY OF MUSKOGEE)
I do hereby certify that this Office of the COUNTY CLERK was RECORDED

MAY 10 1971

at 11:40 AM o'clock
PAUL C. HINES, County Clerk
By Mina Grant Deputy

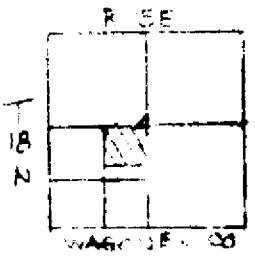

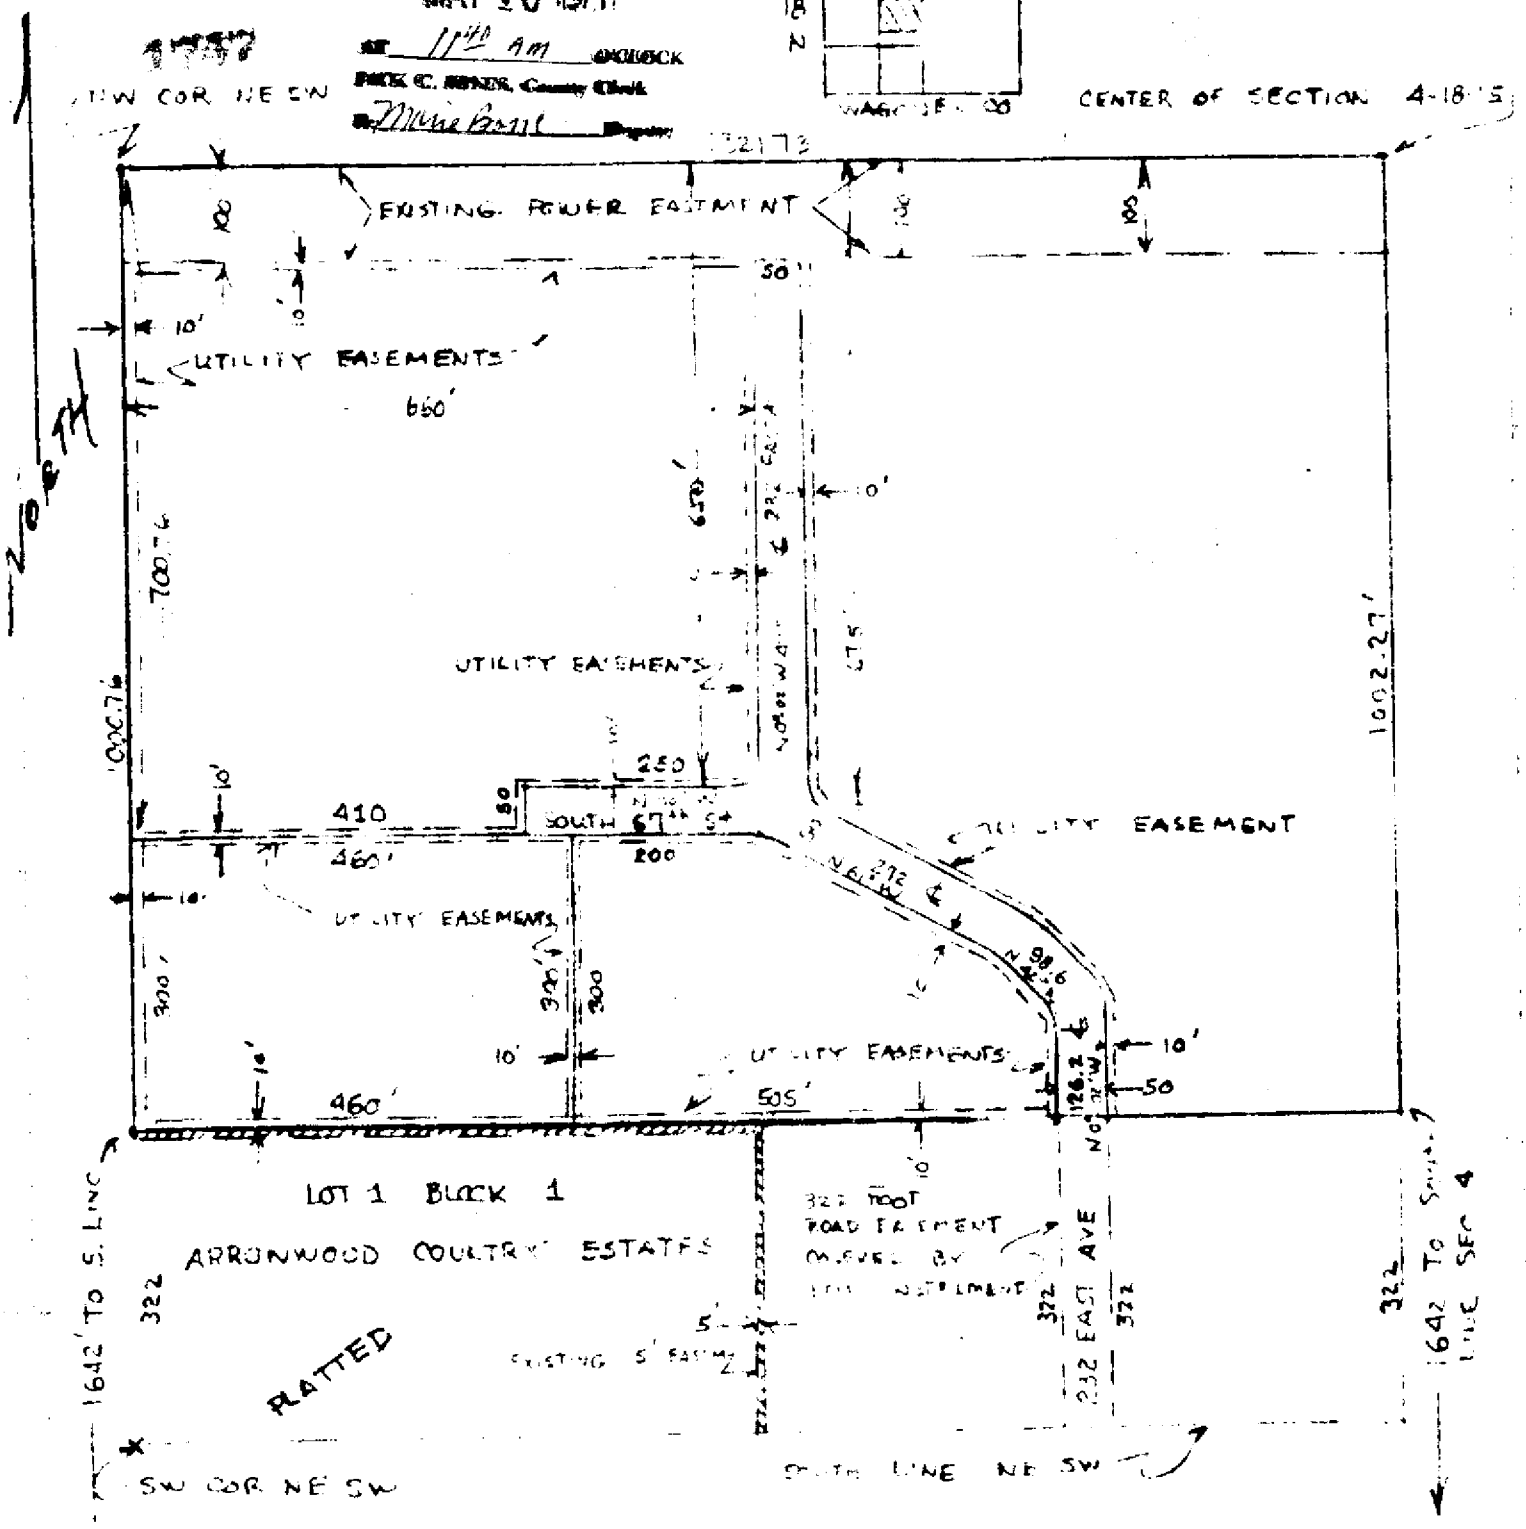

BOOK 392 PAGE 509

Certificate of Dedication

Known all men by these presents:

That Arrowood Estates, Inc. is the owner of the following described property, to-wit:

The East half (E½) Southwest quarter (SW¼) less the South 1642 feet of same all in Section 4, Township 18 North, Range 15 East, Tulsa County, Oklahoma..

That the owner of the above described property does dedicate for the Public use the street and utility easements as shown on the above plat, and does hereby guarantee clear title to all lands so dedicated.

In witness whereof, the owner has caused this to be executed this 10th day of May 1971.

ARROWOOD ESTATES, INC.

Attest: George Underwood
George Underwood, Sec'y.

Wilton W Works
Wilton W. Works
President

State of Oklahoma)
County of Tulsa)

Before me the undersigned, a Notary Public in and for the County of Tulsa and the State of Oklahoma on this 10th day of May 1971 personally appeared George Underwood and Wilton W. Works to me known to be the identical persons who subscribed the names for the makers thereof to the foregoing instrument and as its owner, acknowledged to me that they executed the same as their free and voluntary act for the use and purpose therein set forth.

My comission expires Sept. 3, 1972

Lora M. Park
Notary Public

I hereby certify the 1970 and Back taxes have been paid on the above description
May 10, 1971
Lee P. Miller, Co. Treas.