Carle's

ADDITION

TO THE CITY OF

WAGONER

WAGONER COUNTY OKLA

Scale 1 inch 100 feet

DEDICATION

----oOo----

KNOW ALL MEN BY THESE Presents, That W. R. Carle, a bachelor, of DeWitt County, Illinois, the owner of the whole of Carle's Addition to the City of Wagoner, Wagoner County, Oklahoma, as the same is shown by the plat thereof which is attached hereto and made a part hereof, does hereby remise, release and relinquish to the public forever the streets, avenues and alleys shown of the sizes and dimensions as set forth in said plat, as said streets, avenues and alleys are located and surveyed thereon.

IN WITNESS WHEREOF I have hereunto set my hand and seal this 9th day of March 1909.

W R Carle

State of Illinois, }
} ss
County of DeWitt, }

Before me, a Notary Public, in and for said County and State, on this 9th day of March, 1909, personally appeared W.R.Carle, a bachelor, to me personally known to be the identical person who executed the within and foregoing instrument, and acknowledged to me that he executed the same as his free and voluntary act and deed for the uses and purposes therein set forth.

Witness my hand and official Seal this 9th day of March, 1909.

(Seal) J.M. Greene
Notary Public.

My Commission expires Oct 8th 1910.

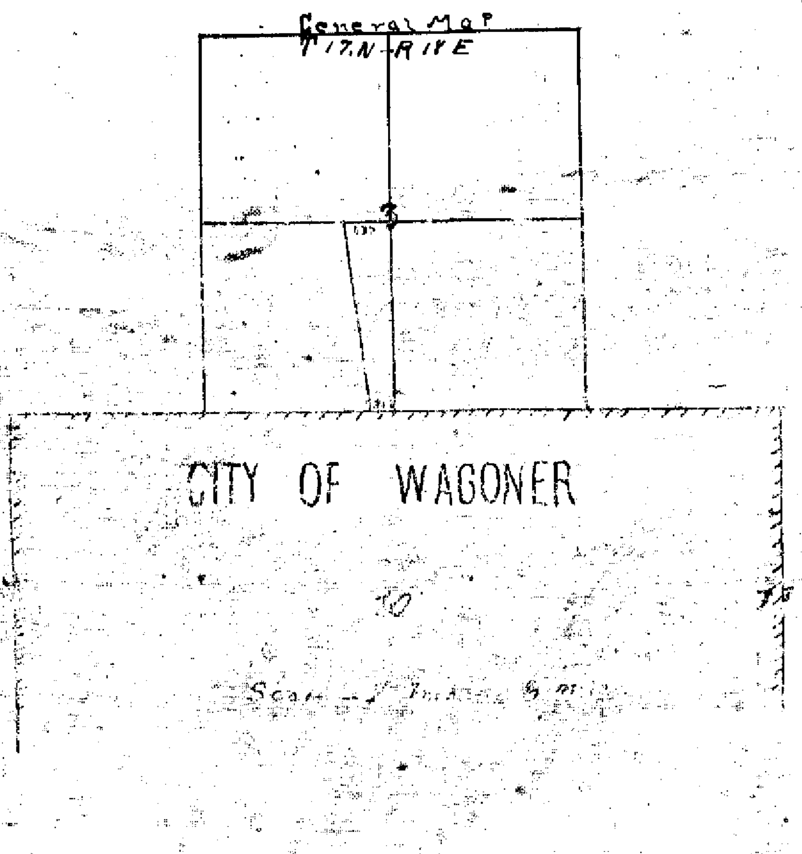

This is to Certify that I the undersigned a Surveyor and Civil Engineer have carefully Surveyed Staked and platted the following described lands and premises in Wagoner County Oklahoma

"All of that portion of the South west quarter of Section 3 that lies east of the Missouri Kansas and Texas Railway Company's Station Grounds, in T17N R18E

That the above and foregoing Map of Carle's addition to the City of Wagoner, Wagoner County Oklahoma, is a true and correct plat of said property so Surveyed staked and platted Showing all Lots and Blocks, and the thereof, and showing all avenues Streets and alleys with the widths and dimentions thereof

I further Certify that the points marked x indicate the Stones marking the Base Line.

H.H.Hellen CE

United States of America }
State of Oklahoma } ss
County of Wagoner }

Personally appeared before me the undersigned a Notary Public within and for the County and State aforesaid H.H.Hellen, to me personally well known and acknowledged the signing of the foregoing certificate and stated the contents thereof to be true, And I hereby certify

Witness my hand and Seal this 8th day of March. 1909.
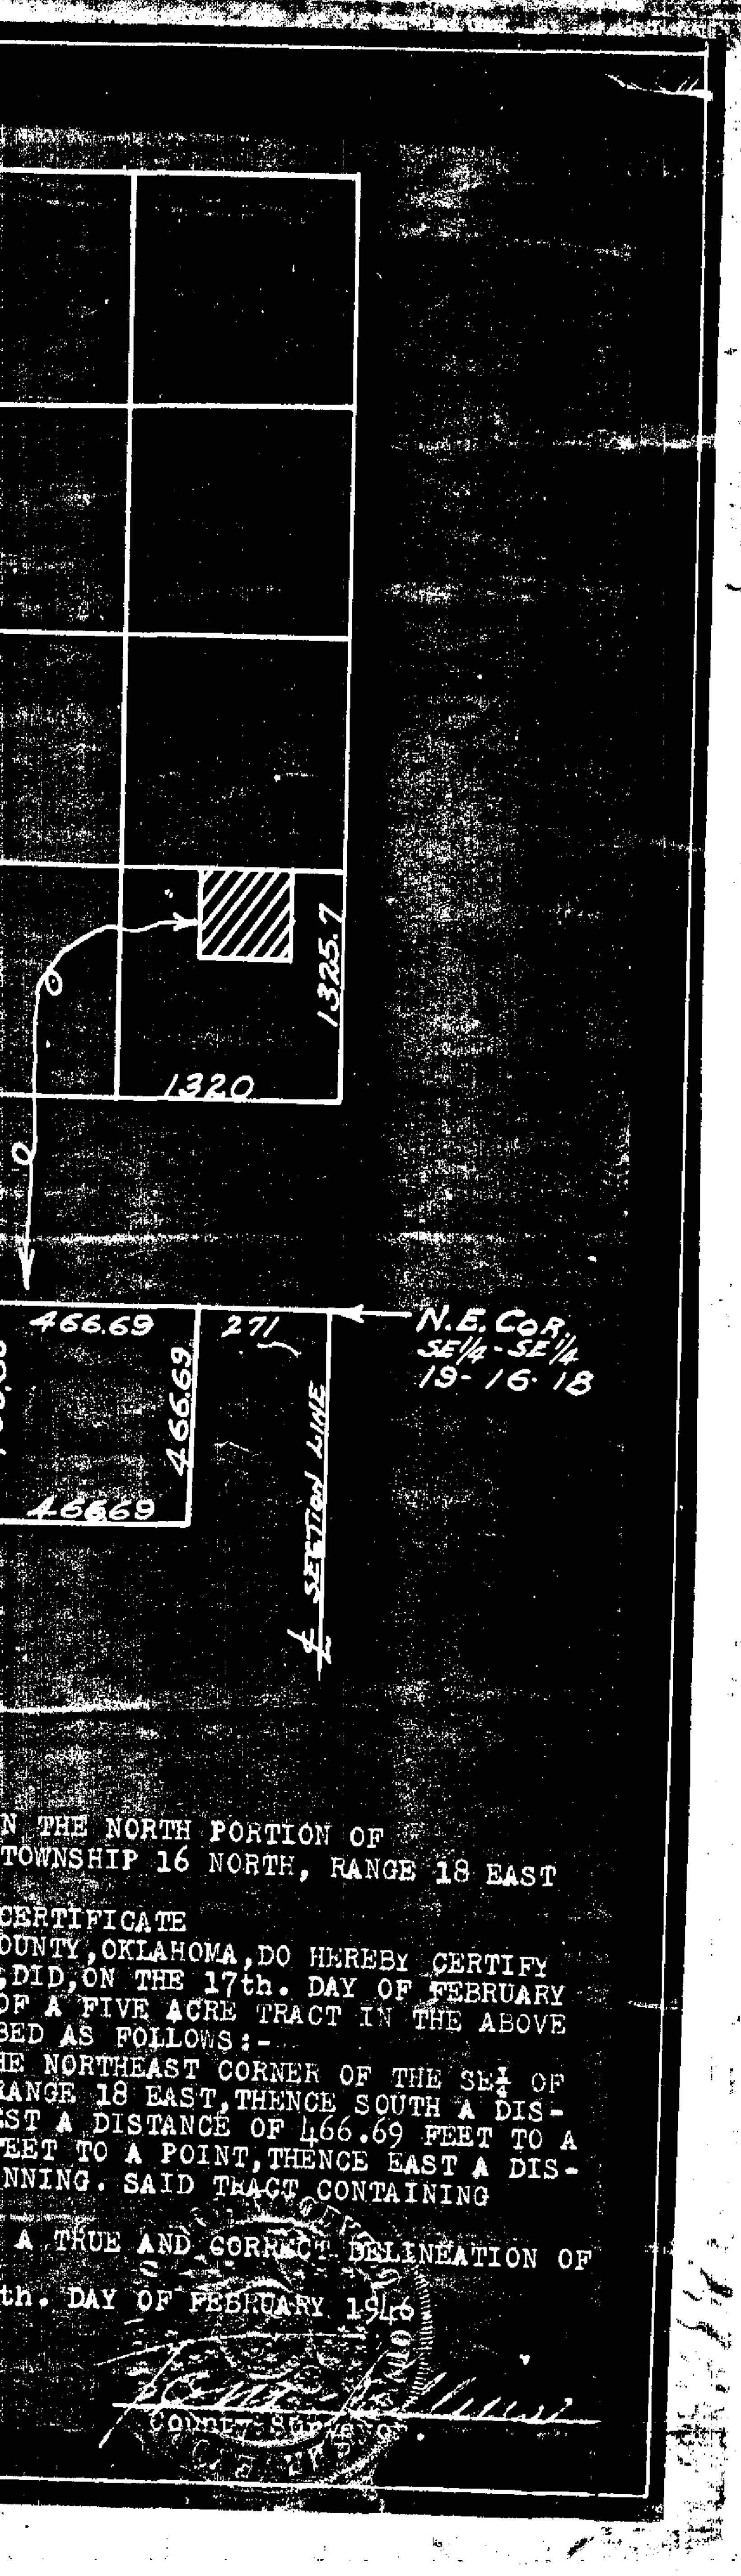
My Commission expires December 14th 1911 (seal) Howard Searcy
Notary Public