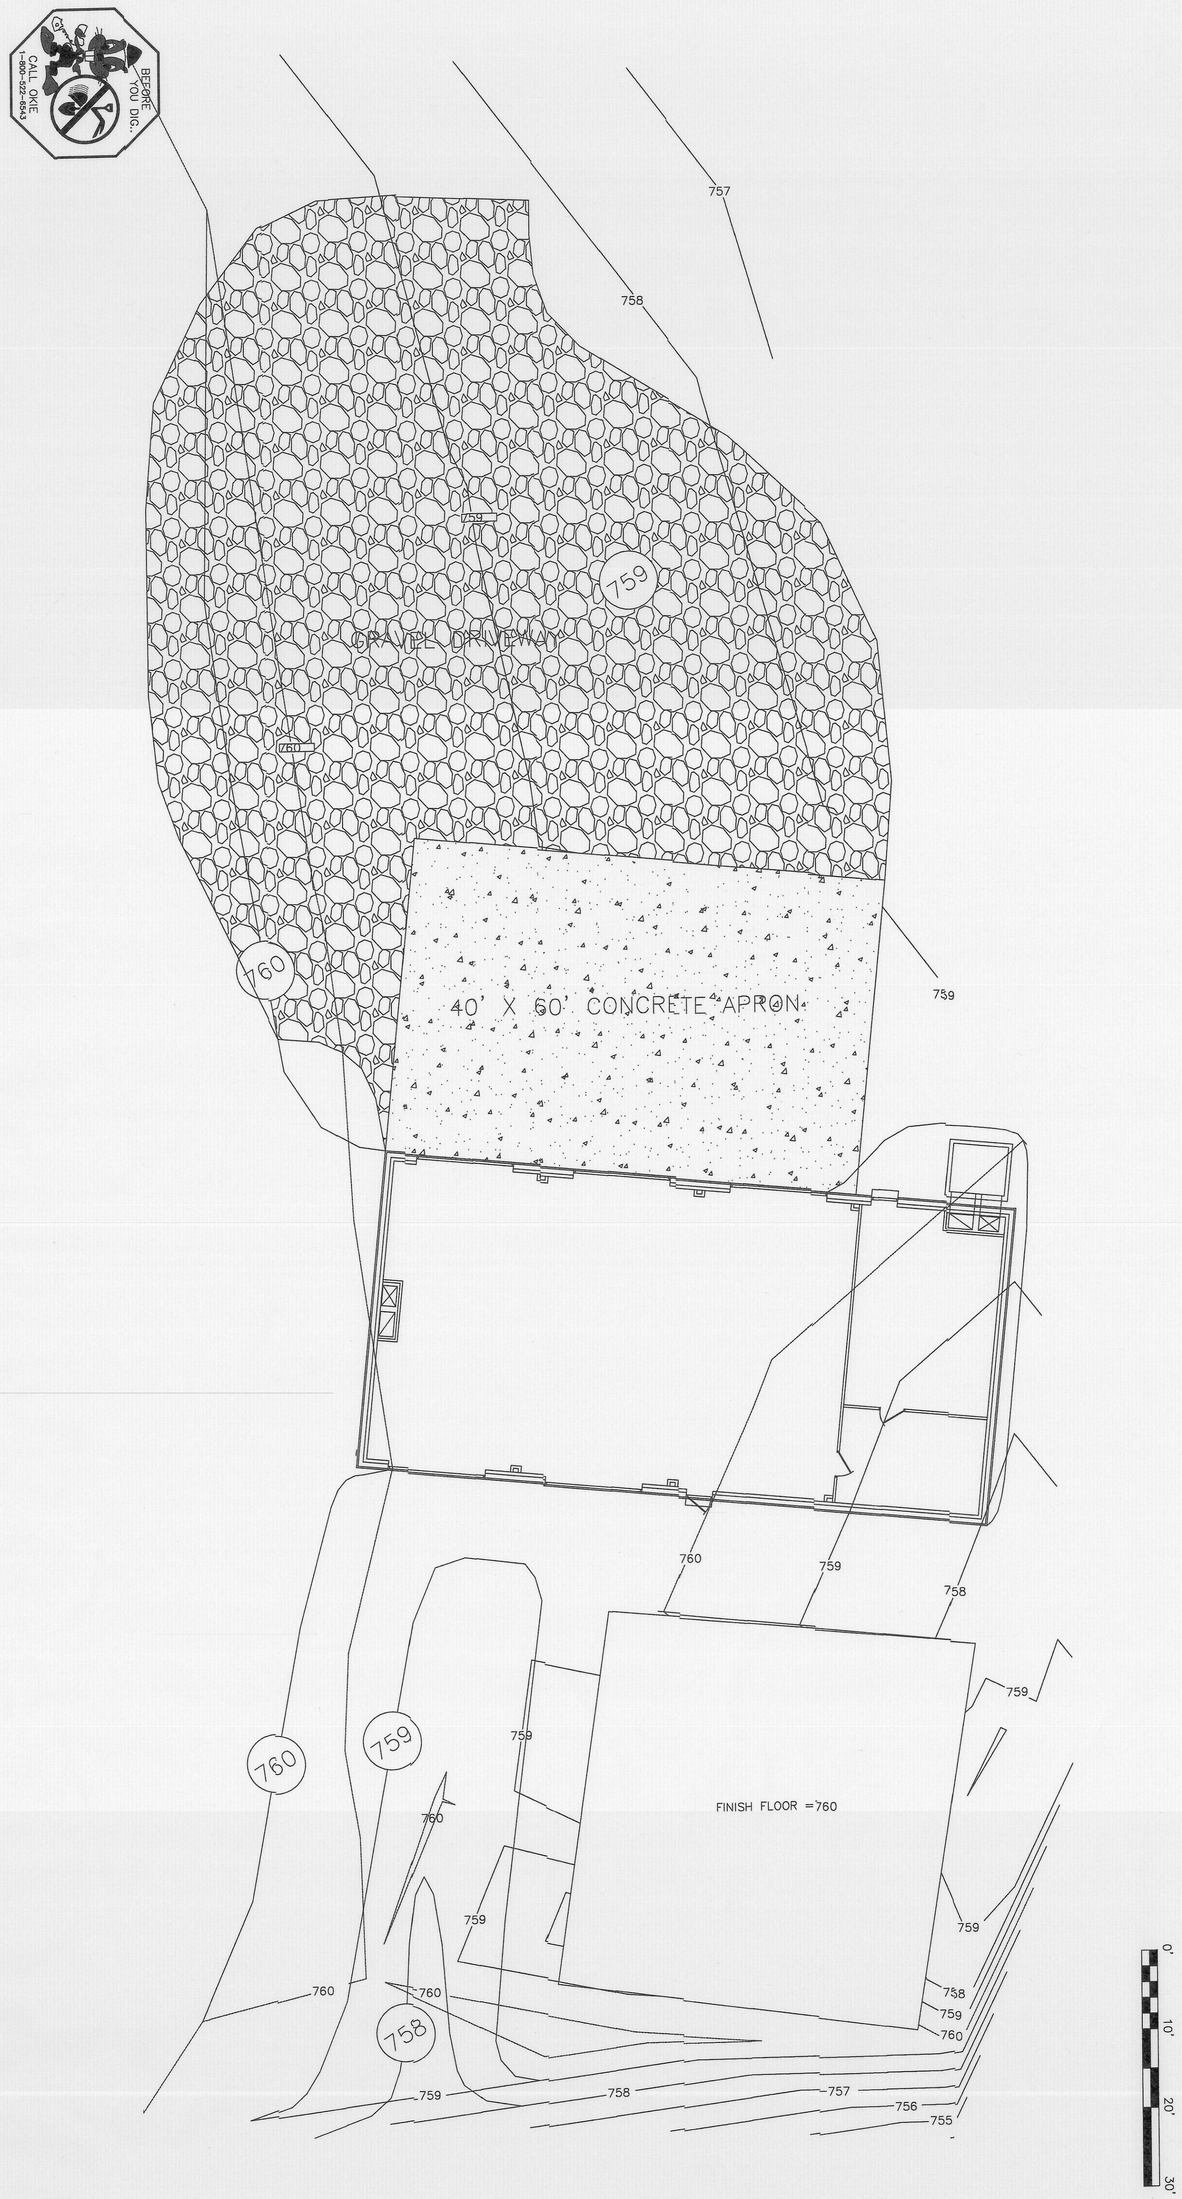

NO.	REVISION	DATE	BY

SHEET NO. 4 OF 4

LEGEND

- ○ = Cor. Fnd
- ● = Cor. Set
- □ = Original Stone Fnd
- △ = C of E Mon Fnd
- E — = Overhead Electric
- W — = Water Line
- G — = Gas Line
- BT — = Underground Telephone
- x — = Fence
- - - — = Lot and Block Line
- R/W — = Right-of-Way
- BE — = Buried Electric
- BM = Benchmark
- EM = Electric Meter
- PP = Power Pole
- GM = Gas Meter
- TP = Telephone Pedestal
- FH = Fire Hydrant
- WM = Water Meter
- LP = Light Pole

FLAT ROCK FIRE DEPARTMENT
SENIOR CITIZEN CENTER

SITE - GRADING PLAN

DESIGNED BY: MLP	APPROVED BY MLP
DRAWN BY: MARK	DATE PREPARED: SEPT. 16, 2013

LICENSED PROFESSIONAL ENGINEER MONTY L. PROCTOR 23098 OKLAHOMA

04/24/2014

MONTY L. PROCTOR, P.E. #23098
Wagoner County Engineer
307 E. Cherokee Street
Wagoner, Oklahoma 74467
Wk 918.485.7979 Fax 918.485.7992