McCARTY'S DEVELOPMENT ADDITION

AN ADDITION TO WAGONER COUNTY, OKLAHOMA, LOCATED IN THE SW 1/4 OF THE SE 1/4 OF SEC. 5, T-18-N, R-15-E

Plat Book 5 Page 2

STATE OF OKLAHOMA)
COUNTY OF WAGONER) ss
Filed for Record in this Office of the COUNTY CLERK AND RECORDED

AUG 24 1971

AT 11:15 O'CLOCK
JACK C. JONES, County Clerk
By Marie Boyd Deputy

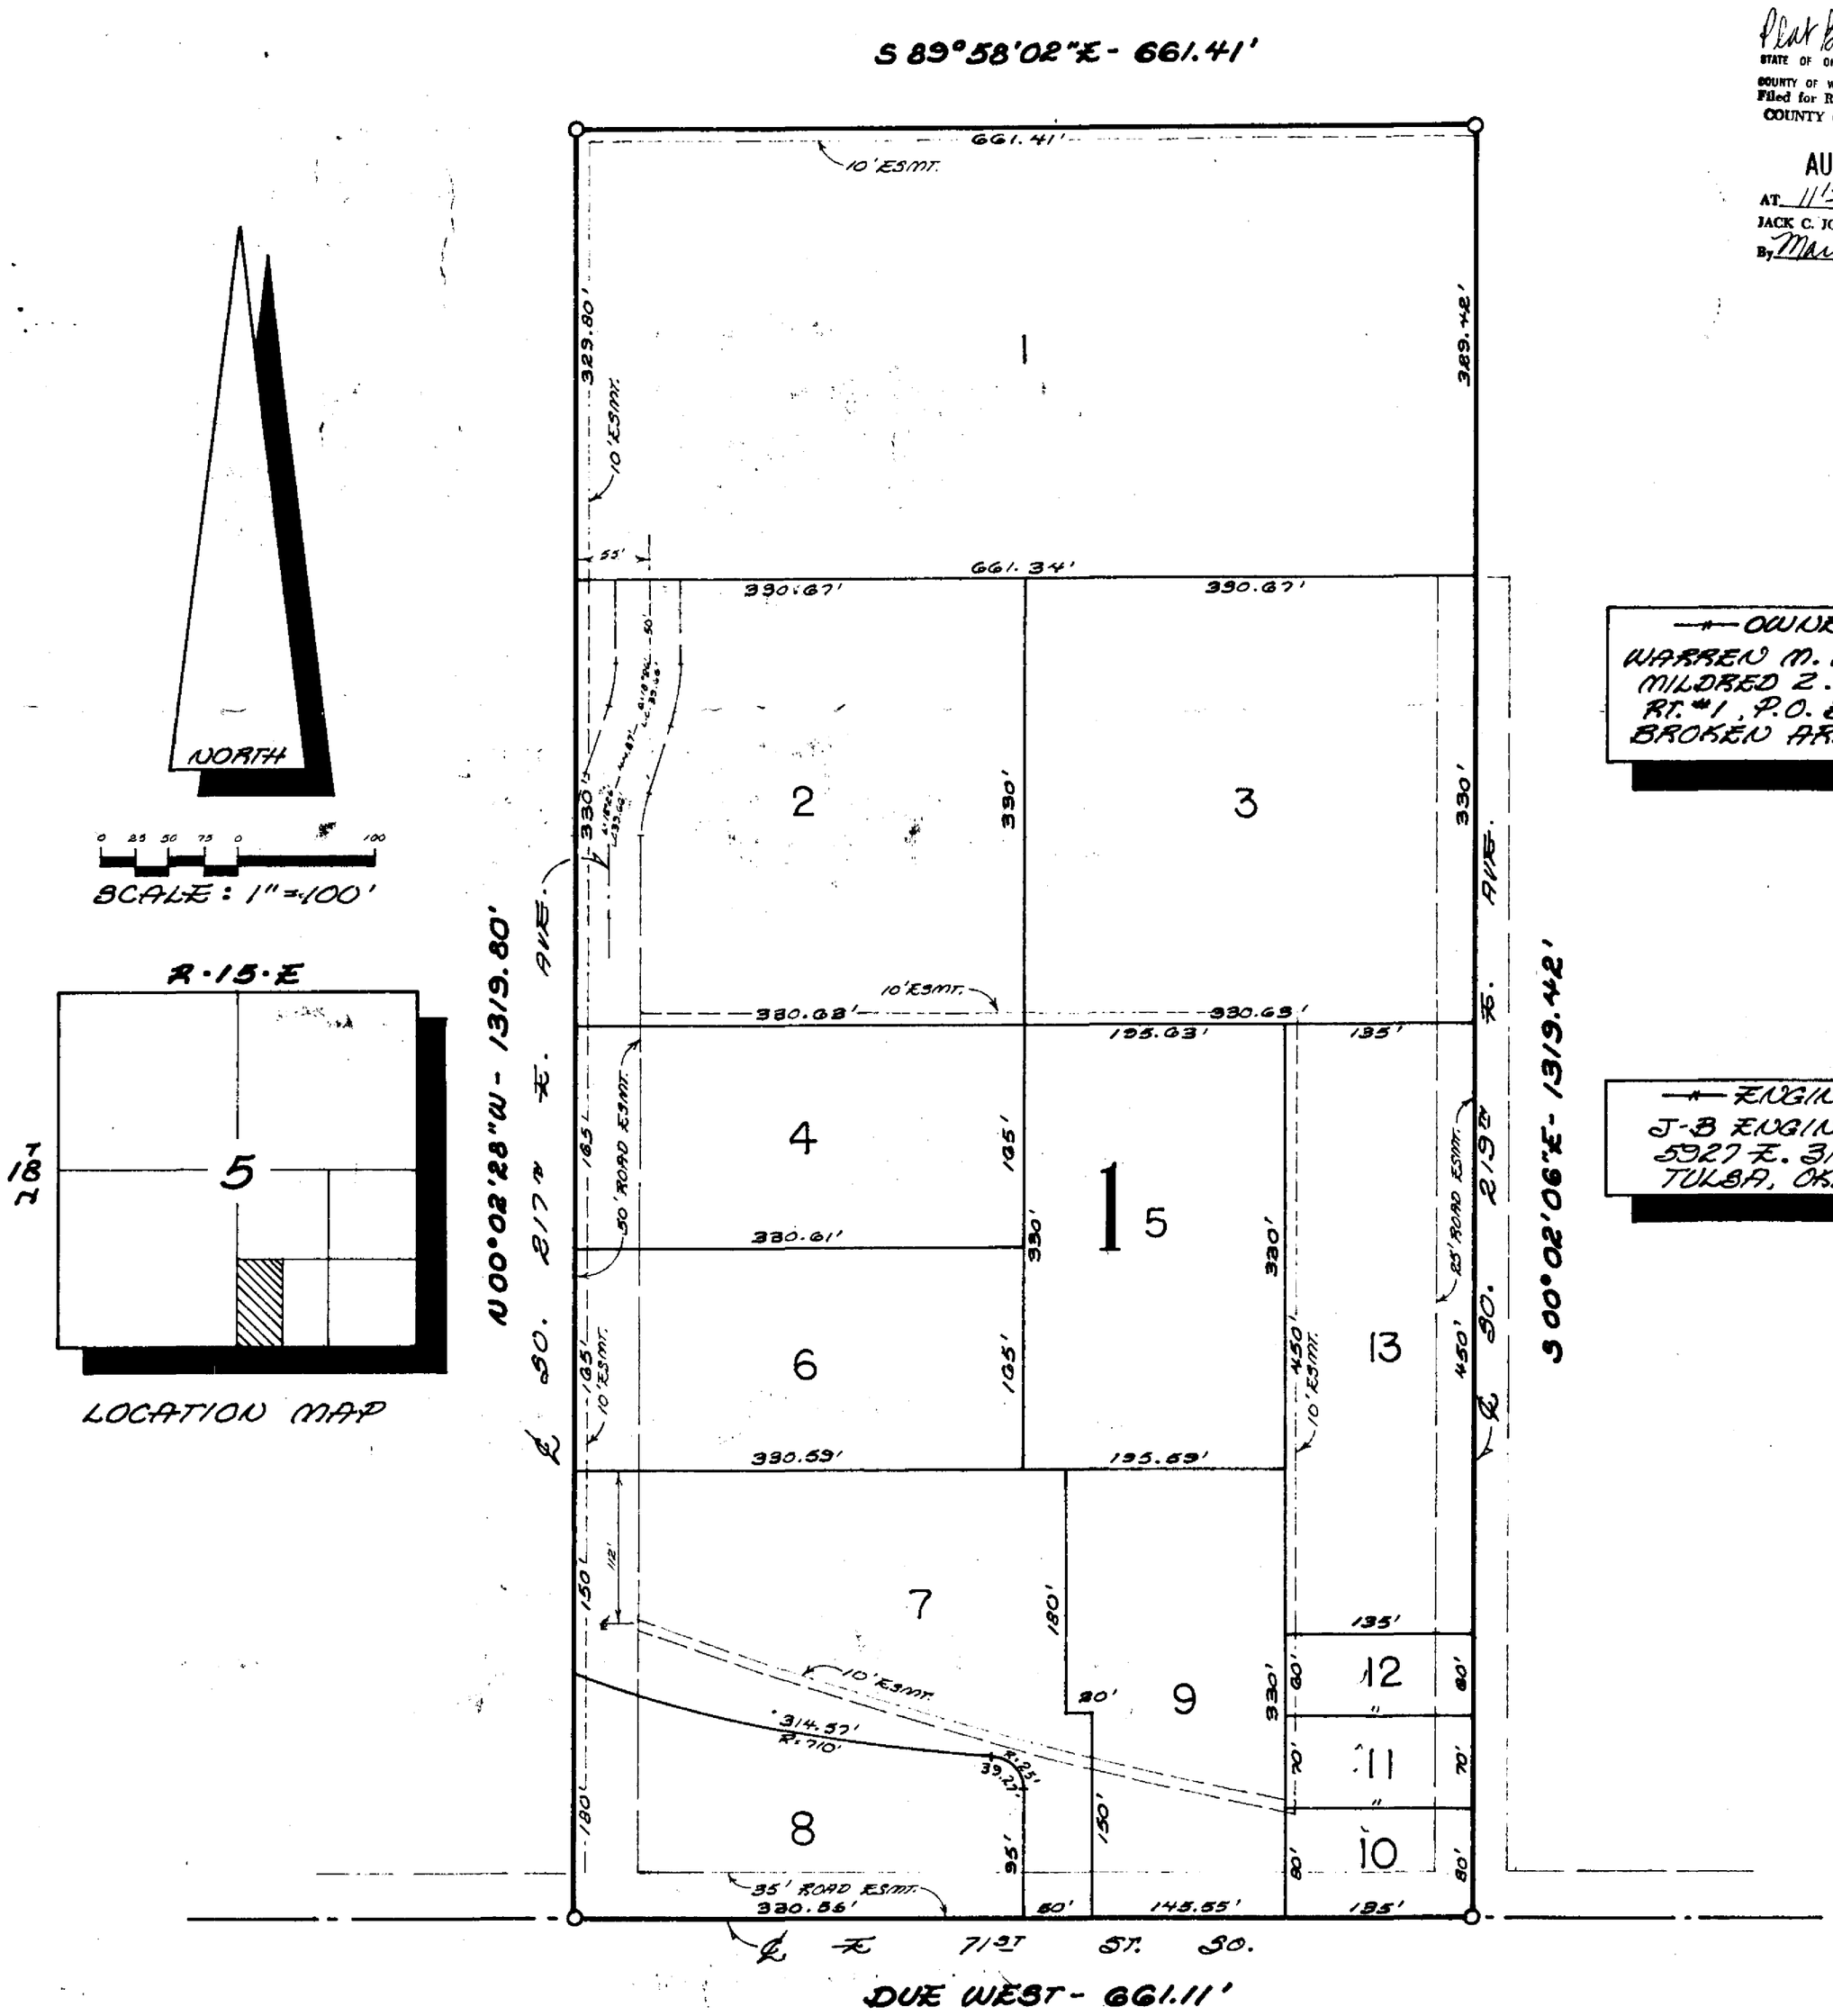

OWNERS
WARREN M. McCARTY &
MILDRED Z. McCARTY
RT. #1, P.O. BOX 335-K
BROKEN ARROW, OKLA.

ENGINEER
J-B ENGINEERING CO.
5927 E. 31ST ST. SO.
TULSA, OKLA. 74135

KNOW ALL MEN BY THESE PRESENTS:

WHEREAS, WARREN M. McCARTY AND MILDRED Z. McCARTY, his wife, are the Owners of the following described real estate, situated in Wagoner County, Oklahoma, to-wit:

The W½ of the SW¼ of the SE¼ of Section 5, Township 18 North, Range 15 East, Wagoner County, State of Oklahoma.

and has caused the above described land to be surveyed, staked, platted and subdivided into Lots, Blocks and Streets, and have designated the same as "McCARTY'S DEVELOPMENT ADDITION", an addition in Wagoner County, Oklahoma.

WITNESS our hands this 26 day of April 1971, at Broken Arrow, Oklahoma.

Warren M. McCarty — WARREN M. McCARTY
Mildred Z. McCarty — MILDRED Z. McCARTY, his wife.

STATE OF OKLAHOMA)
) SS
COUNTY OF TULSA)

Before me the undersigned, a Notary Public in and for said State and County, on this 26 day of April 1971, personally appeared WARREN M. McCARTY and MILDRED Z. McCARTY, his wife, to me known to be the identical persons who subscribed the name of the maker to the foregoing instrument, and acknowledged to me that they executed the same as their free and voluntary act and deed.

WITNESS my hand and seal on the day and year last above written.

My commission Expires 4-23-75 — Notary Public

According to the 1970 tax roll the taxes are paid on the above description.
Ruby M. Johnson
Wagoner Co. Treasurer

CERTIFICATE OF SURVEY

I Joe E. Donelson, a Registered Professional Engineer and a Registered Land surveyor, do hereby certify that I have carefully and accurately surveyed and staked into Lots and Blocks, the real estate and premises dedicated as "McCARTY'S DEVELOPMENT ADDITION", and that the above plat is a true and correct representation of said survey.

WITNESS my hand and seal on this 22nd day of APRIL 1971.

J-B ENGINEERING CO.
JOE E. DONELSON, Reg. Pro. Engr., Reg. Land Surveyor

STATE OF OKLAHOMA)
) SS
COUNTY OF TULSA)

Before me the undersigned, a Notary Public in and for said State and County, on this 22nd day of APRIL 1971, personally appeared JOE E. DONELSON, to me known to be the identical person who executed the within and foregoing instrument and acknowledged to me that he executed the same as his free and voluntary act and deed, and as the free and voluntary act and deed of J-B ENGINEERING CO.

WITNESS my hand and seal on the day and year last above written.

My commission expires August 25, 1973 — Notary Public