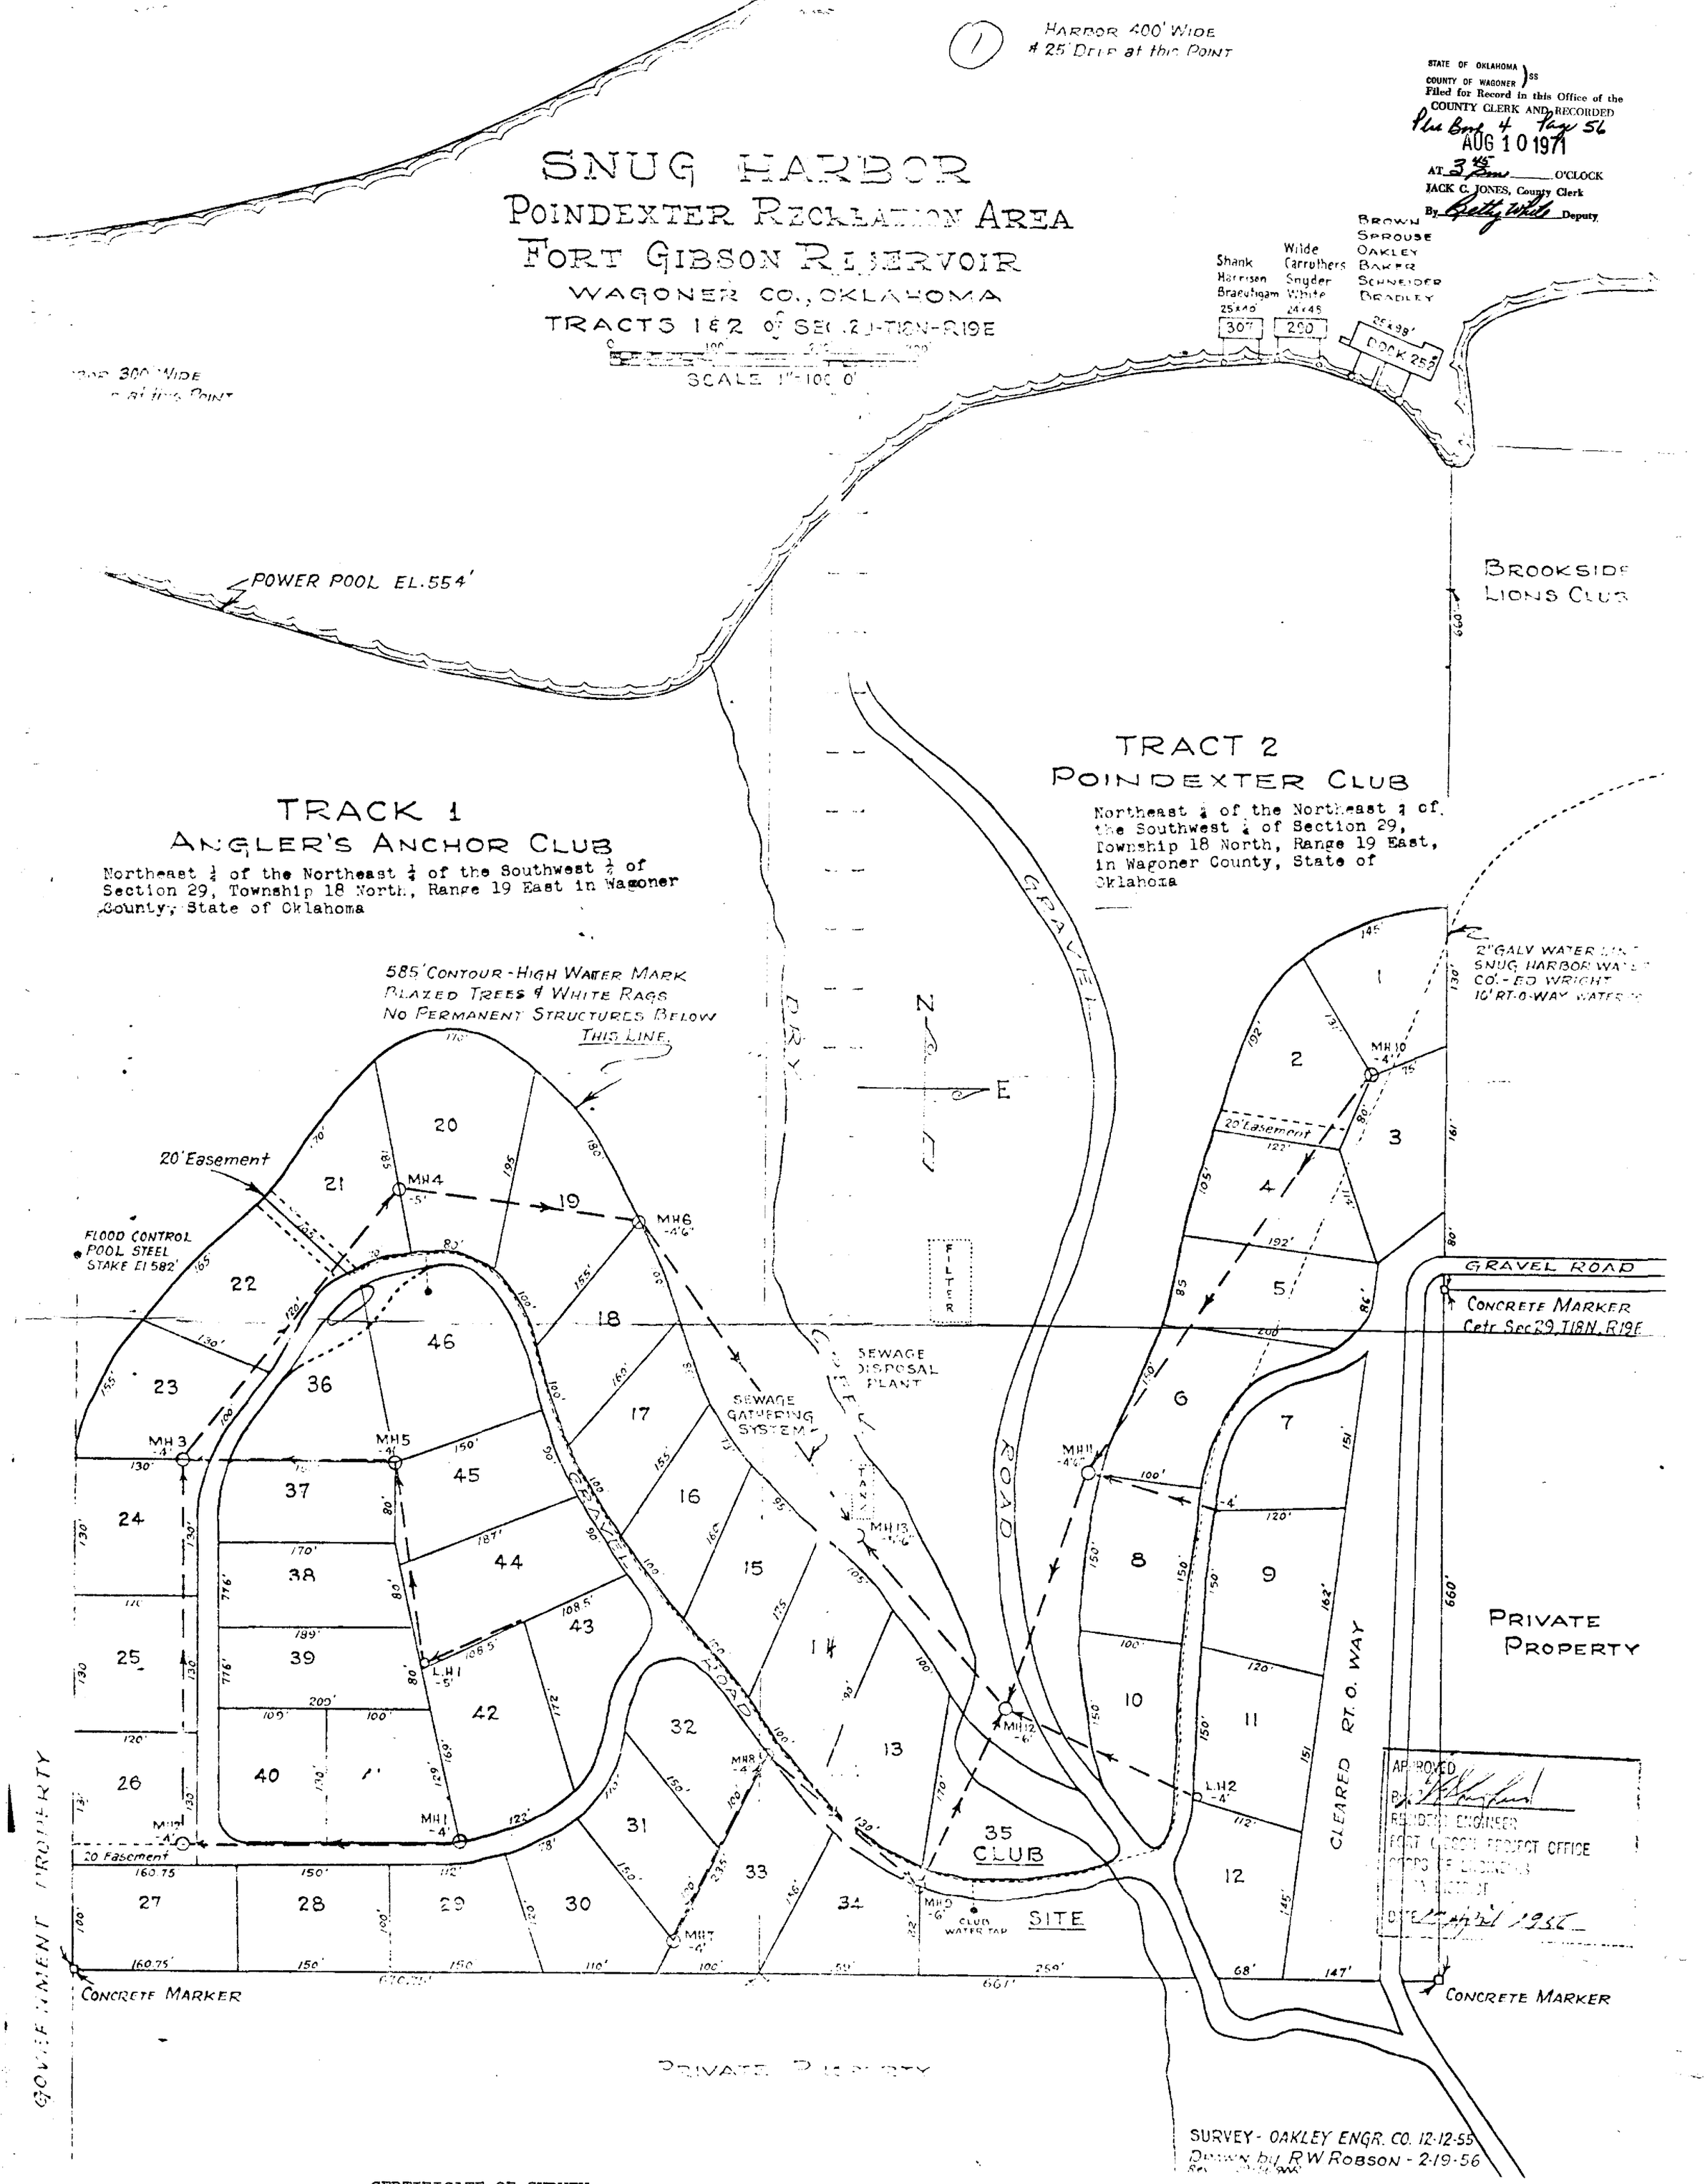

STATE OF OKLAHOMA)
COUNTY OF WAGONER) SS
Filed for Record in this Office of the COUNTY CLERK AND RECORDED
Plat Book 4 Page 56
AUG 10 1971
AT 3:45 pm O'CLOCK
JACK C. JONES, County Clerk
By Betty White Deputy

CERTIFICATE OF SURVEY

I, Floyd H. Oakley, the undersigned, A Registered Professional Engineer, hereby certify that I have carefully and accurately surveyed, staked with iron pins and platted the above described tract of land, designated as Angler's Anchor Club and Poindexter Club a subdivision in Section Twenty Nine (29), Township Eighteen North (18), Range Ninteen East (19) Wagoner County, State of Oklahoma and that the above plat is true and correct representation of said survey.

Dated this 29th day of March, 1956.

Floyd H Oakley
Registered Professional Engineer 728

STATE OF OKLAHOMA)
) ss.
COUNTY OF TULSA)

Before me, the undersigned, a Notary Public within and for the State of Oklahoma, on this 29th day of March, 1956 personally appeared Floyd H. Oakley to me known to be the identical person who executed the within and foregoing instrument and acknowledged to me that he executed the same as his free and voluntary act and deed for the uses and purposes herein set forth.

Given under my hand and seal the day and year last above written.

Jack Waterfield
Notary Public

My commission expires:
October 4, 1959