PLAT OF SURVEY

TIMBERLAKE

A SUBDIVISION IN THE NW/4 OF THE NW/4
OF SECTION 21
T.17N., R.19E., WAGONER COUNTY, OKLA.

Plat Cabinet 1 — 11A

FILED
APR 30 1979
JACK C JONES
County Clerk
WAGONER COUNTY, OKLA.

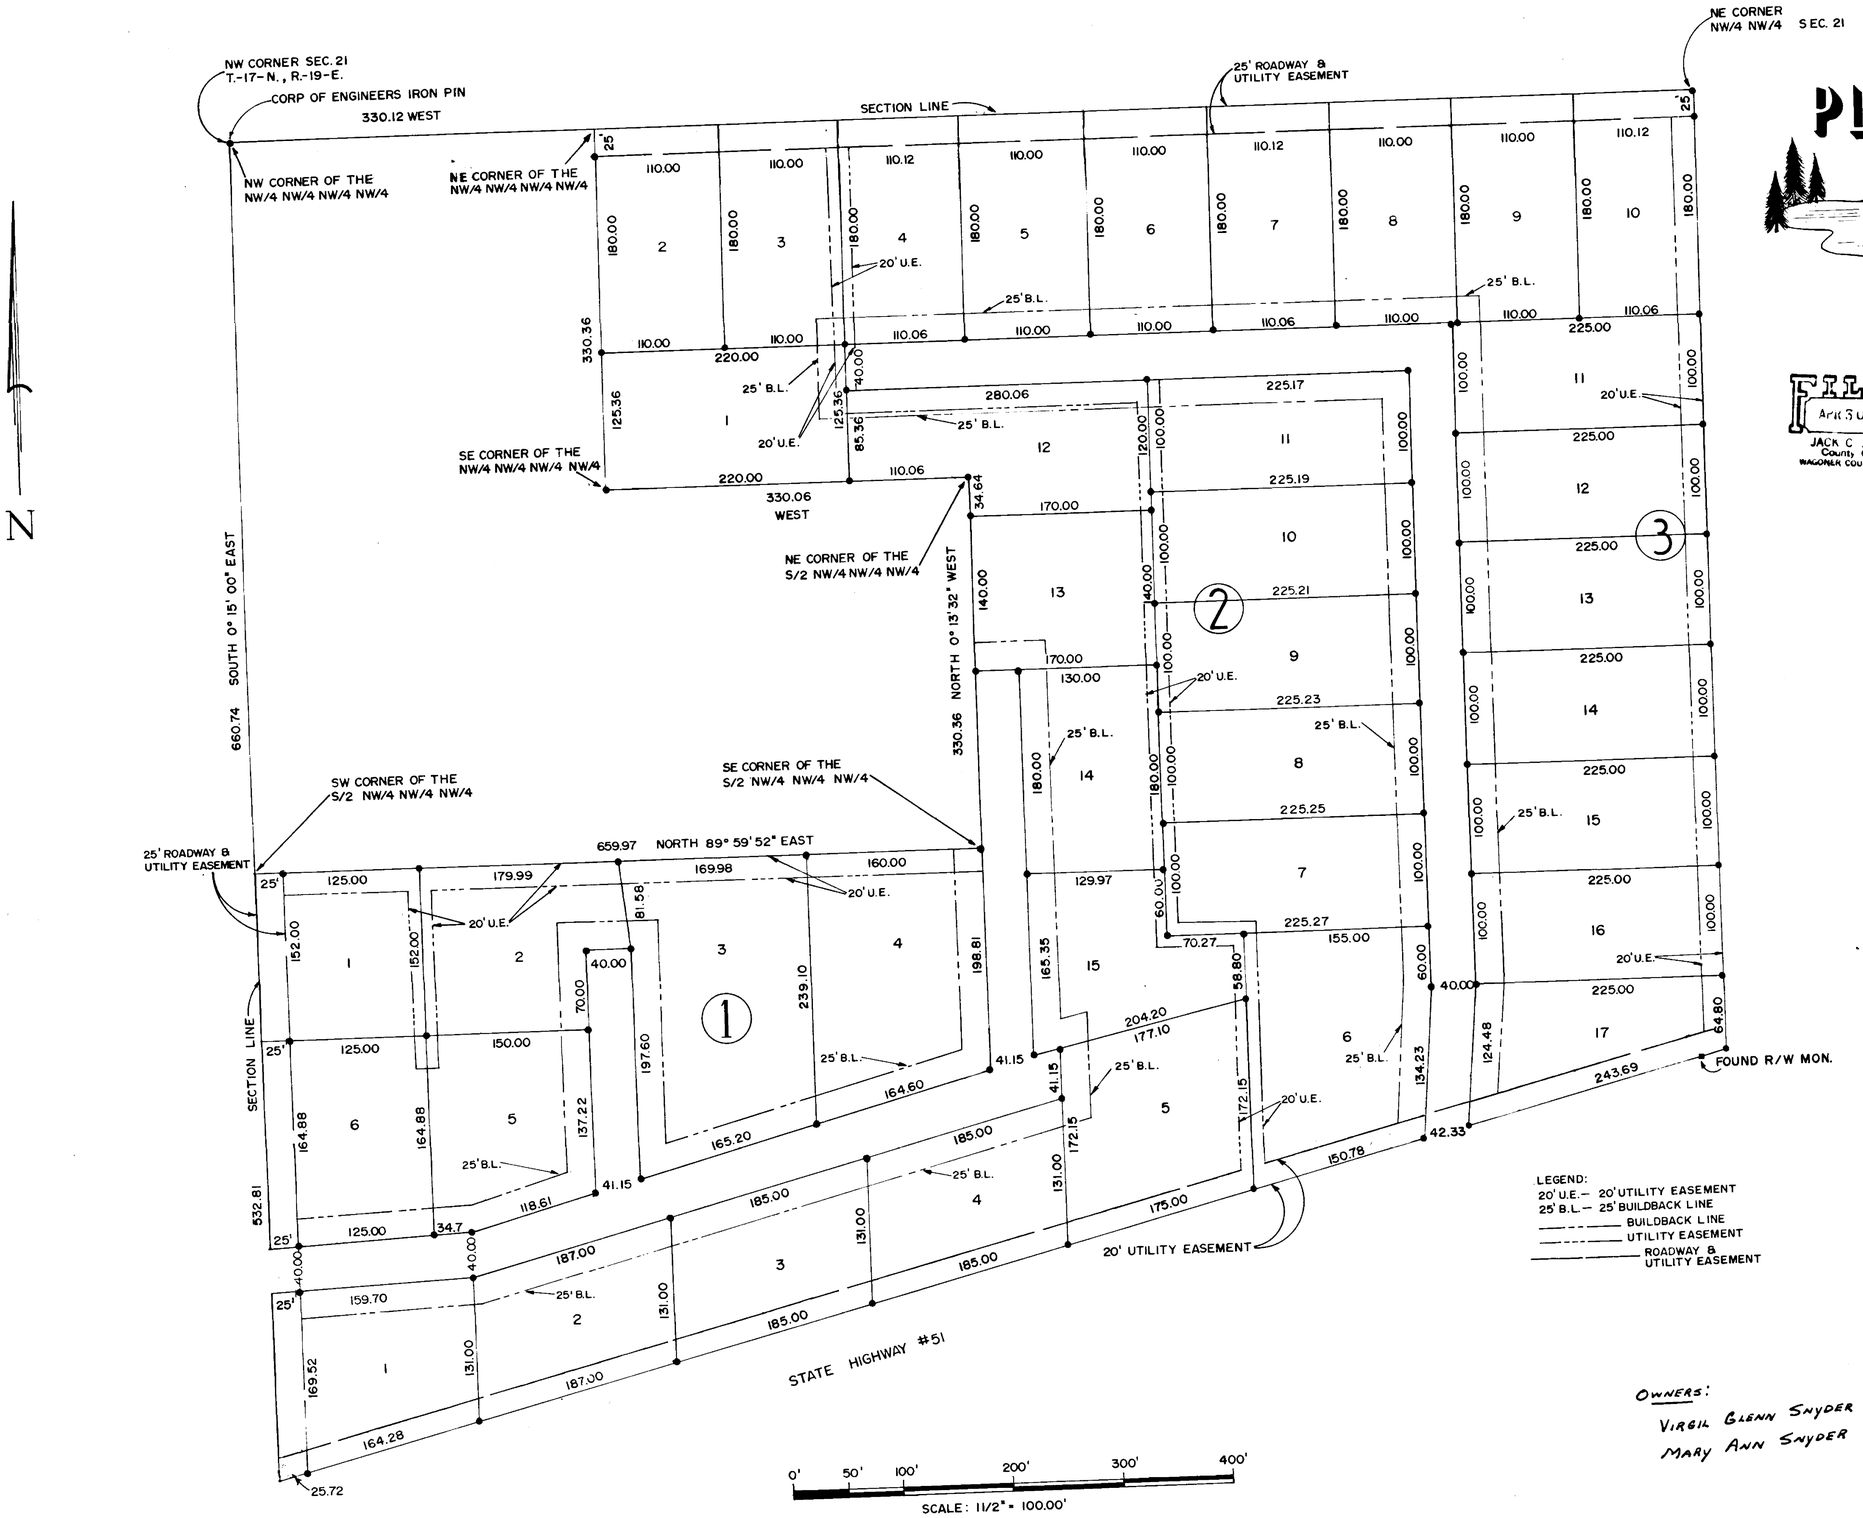

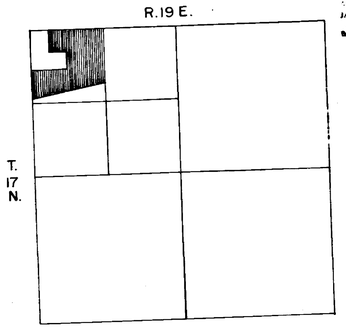

SECTION 21
WAGONER COUNTY, OKLA.

MORE PARTICULARLY DESCRIBED AS THAT PART OF NW 1/4 NW 1/4 LYING NORTH OF STATE HIGHWAY #51 LESS NW 1/4 NW 1/4 NW 1/4 NW 1/4 AND LESS S 1/2 NW 1/4 NW 1/4 NW 1/4 OF SECTION 21, TOWNSHIP 17 NORTH, RANGE 19 EAST.

THE OKLAHOMA STATE DEPARTMENT OF HEALTH CERTIFIES THAT THIS PLAT IS APPROVED FOR THE CONSTRUCTION OF INDIVIDUAL SEWAGE DISPOSAL SYSTEMS.

SIGNED Oscar W Sparks R.P.S. DATE 4/17/1979
Wagoner COUNTY HEALTH DEPARTMENT.

OWNERS:
VIRGIL GLENN SNYDER
MARY ANN SNYDER

THIS PLAT REPRESENTS A SURVEY COMPLETED UNDER MY SUPERVISION THIS 14 DAY OF April 1979.

Bobby G. Wilkes
BOBBY G. WILKES L.S. #911

I, the undersigned [illegible] County Treasurer, of Wagoner County, Oklahoma, hereby certify that [illegible] tax rolls the taxes on the above description are paid.

Ruby M. Roberts, County Treasurer
Deputy
4-30-1979